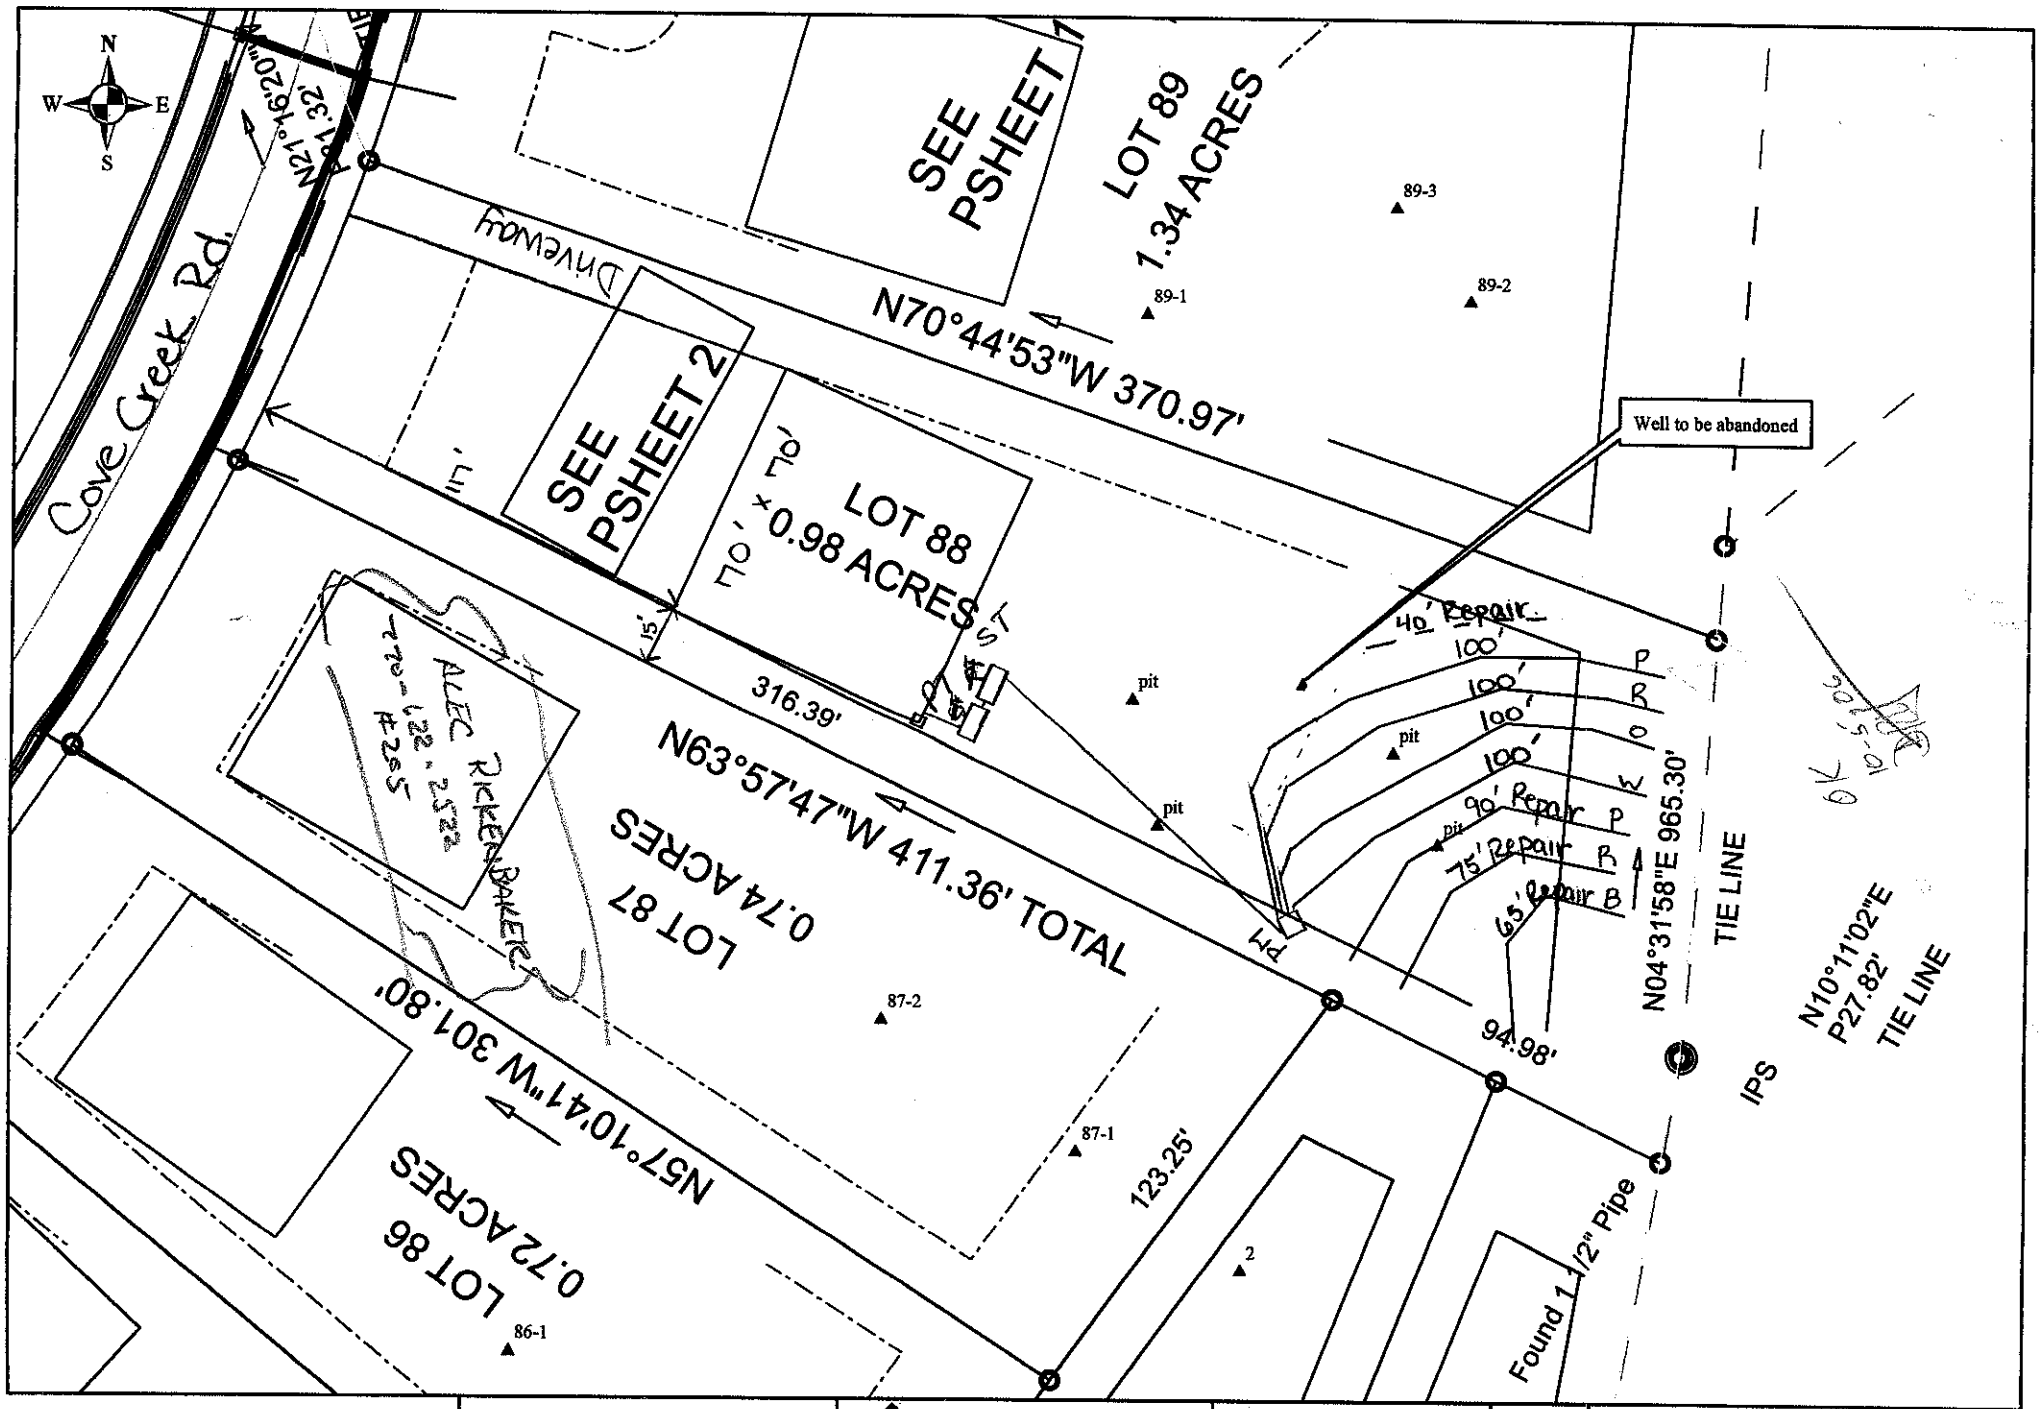


Scale: 1 inch equals 50 feet	S&ME	Lot 88 Chesapeke Pointe	FIGURE
Drawn by: JBP	ENVIRONMENTAL SERVICES • ENGINEERING • TESTING	Detailed, Scaled Site Plan	1
Reviewed by: KS		Iredell County, NC	
Date: October, 2006		S&ME Project #1588-04-011	