
SQUARE FOOTAGE	
1ST FLOOR	1,814 SQ. FT.
2ND FLOOR	1,984 SQ. FT.
TOTAL	3,798 SQ. FT.
GARAGE	599 SQ. FT.
PORCH	47 SQ. FT.

PATIO/DECK
SIZE PER COMMUNITY

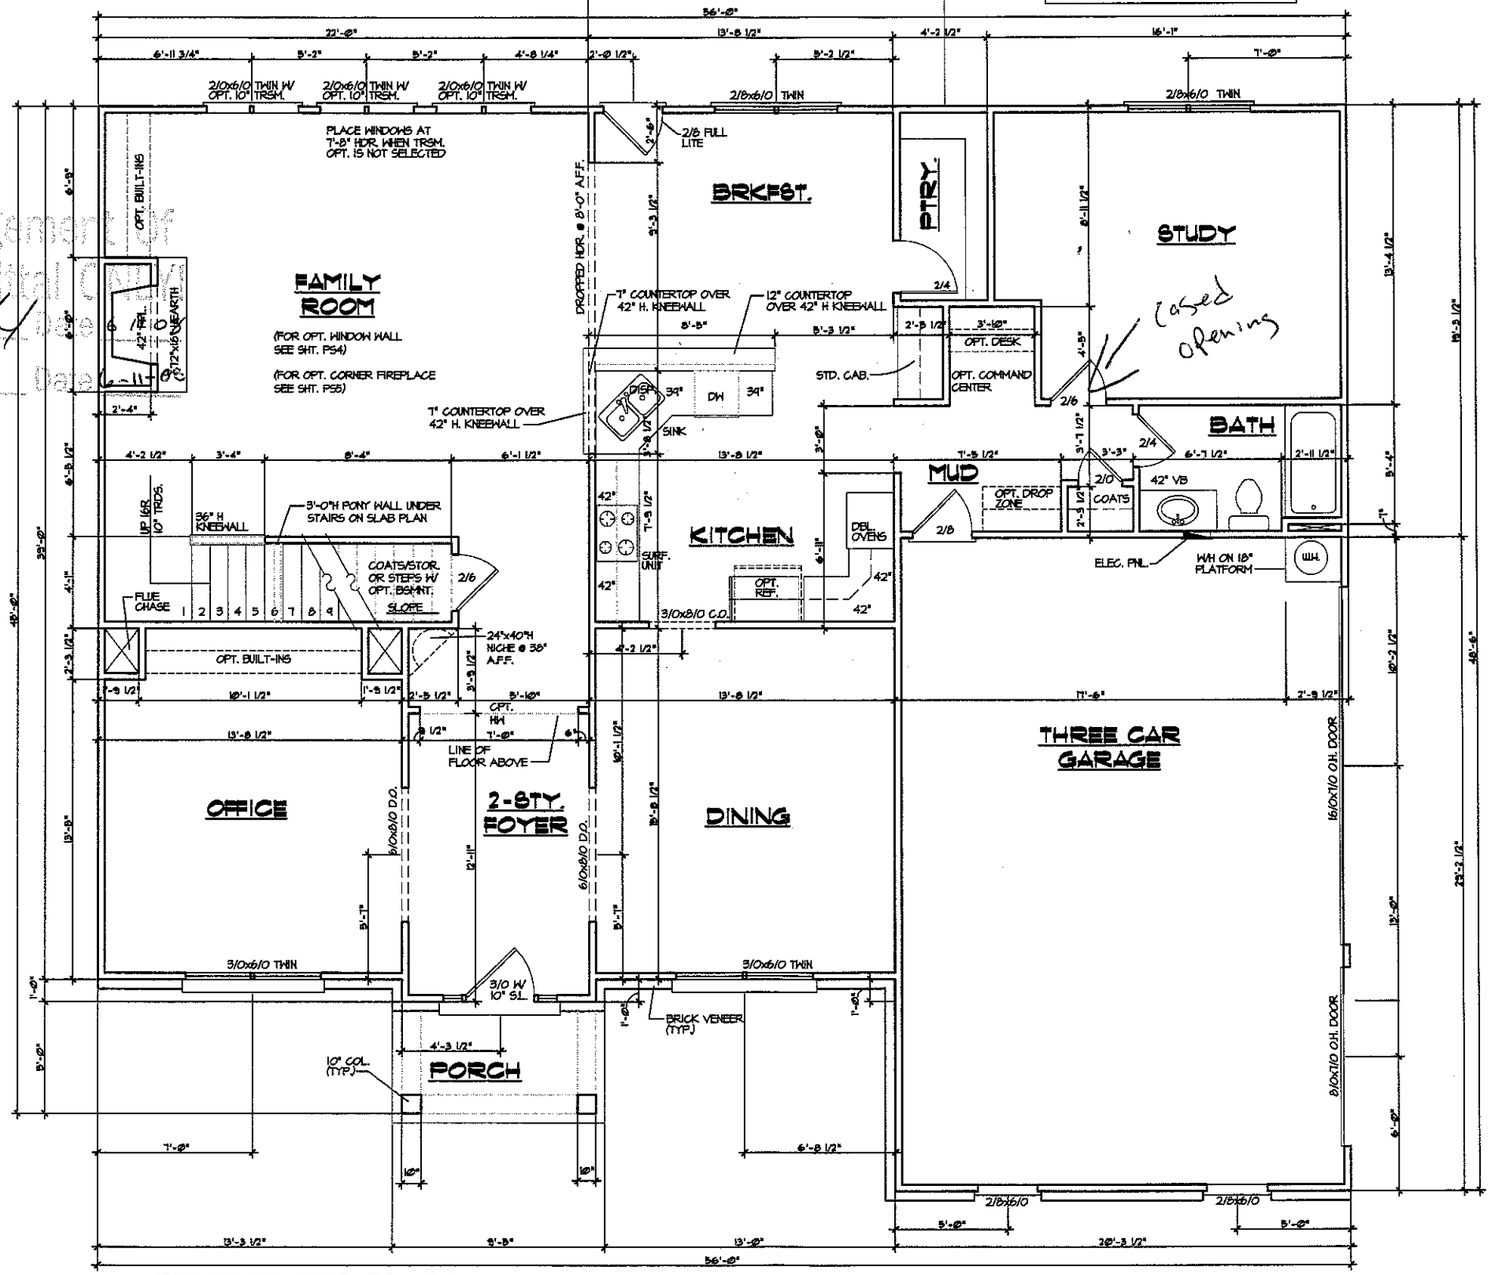

FIRST FLOOR PLAN
SCALE: 1/4" = 1'-0"

Acknowledgement of Plans Submitted
Date 6-11-08

Chesapeake Fine Homes


Crowe Design & Associates
P.O. Box 1346 Cornelius, NC 28031 (704) 895-4584

LOT #88 CHESAPEAKE POINTE
Arlington
MOORESVILLE, NORTH CAROLINA

⚠ JUNE 6, 2008

FIRST LEVEL FLOOR PLAN

A4.0

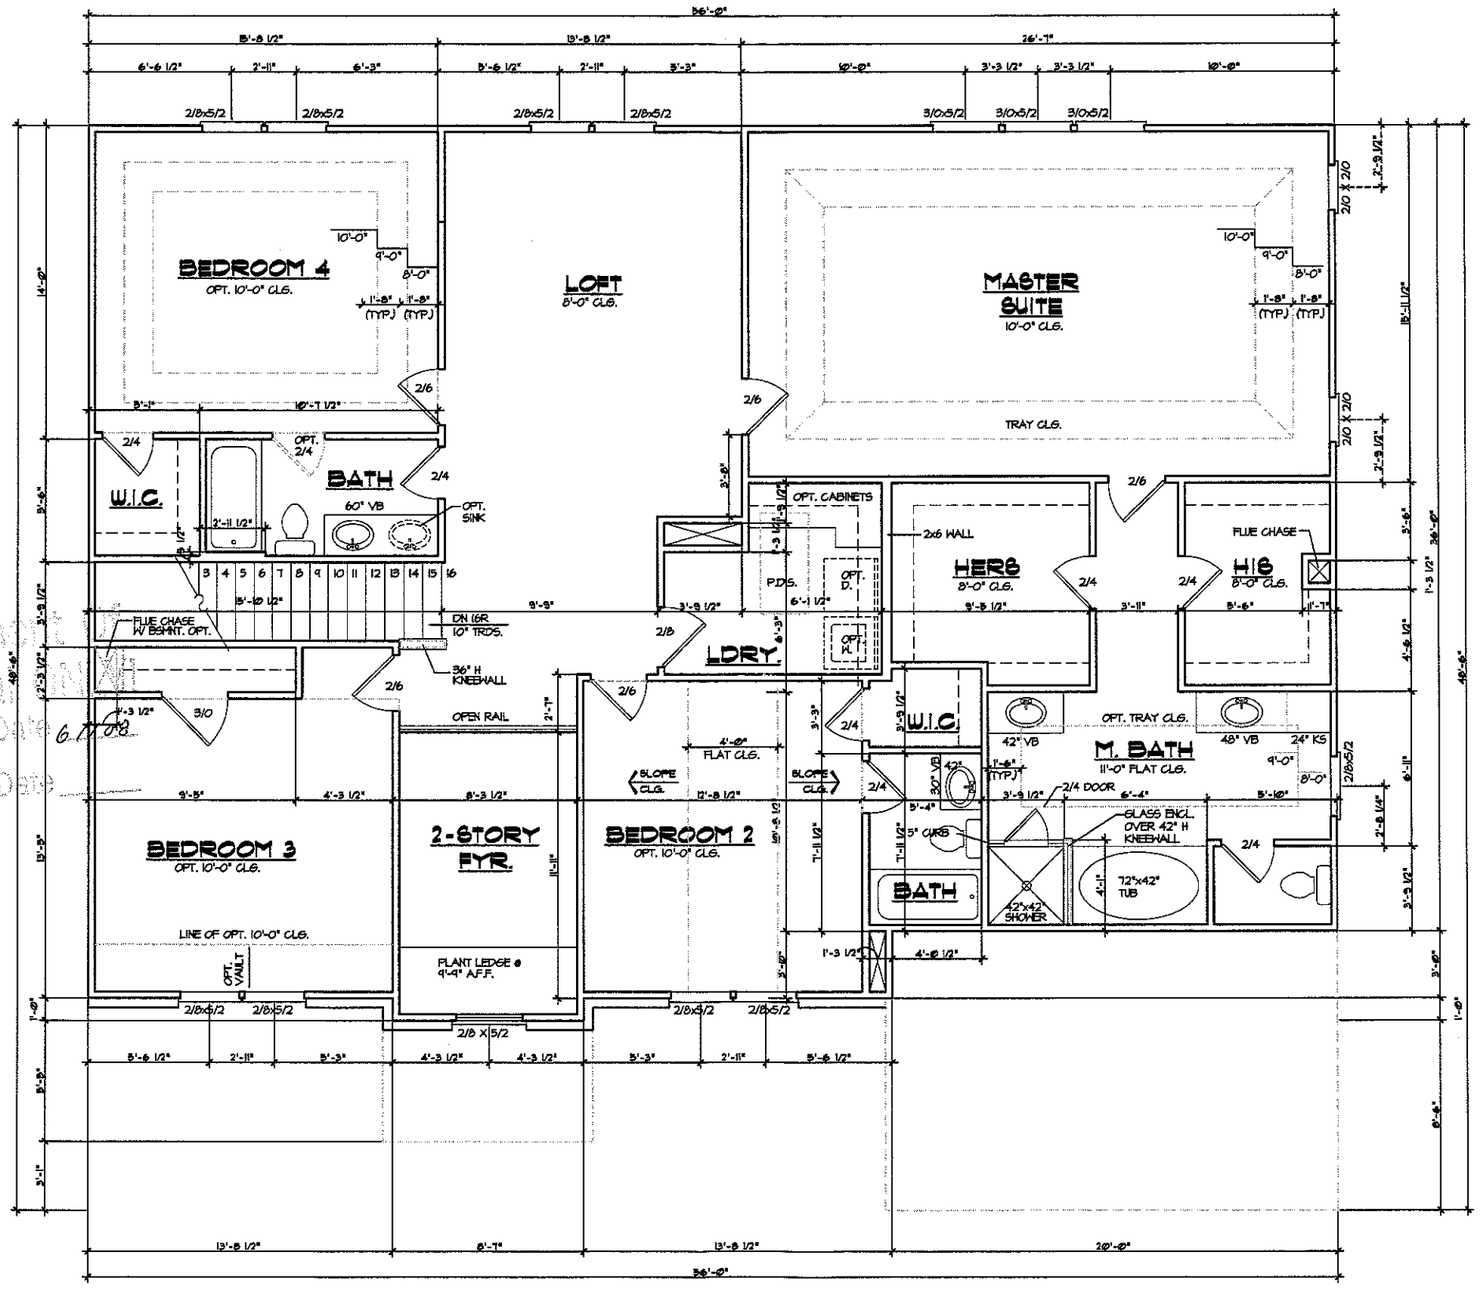

SECOND FLOOR PLAN

SCALE: 1/4" = 1'-0"

Acknowledgement
Plans Submitted
Date

Chesapeake Fine Homes

Crowe Design & Associates
P.O. Box 1346 Cornelius, NC. 28031 (704) 895-4384

LOT #88 CHESAPEAKE POINTE

Arlington

MOORESVILLE, NORTH CAROLINA

⚠ JUNE 6, 2008

SECOND LEVEL FLOOR PLAN

A5.0