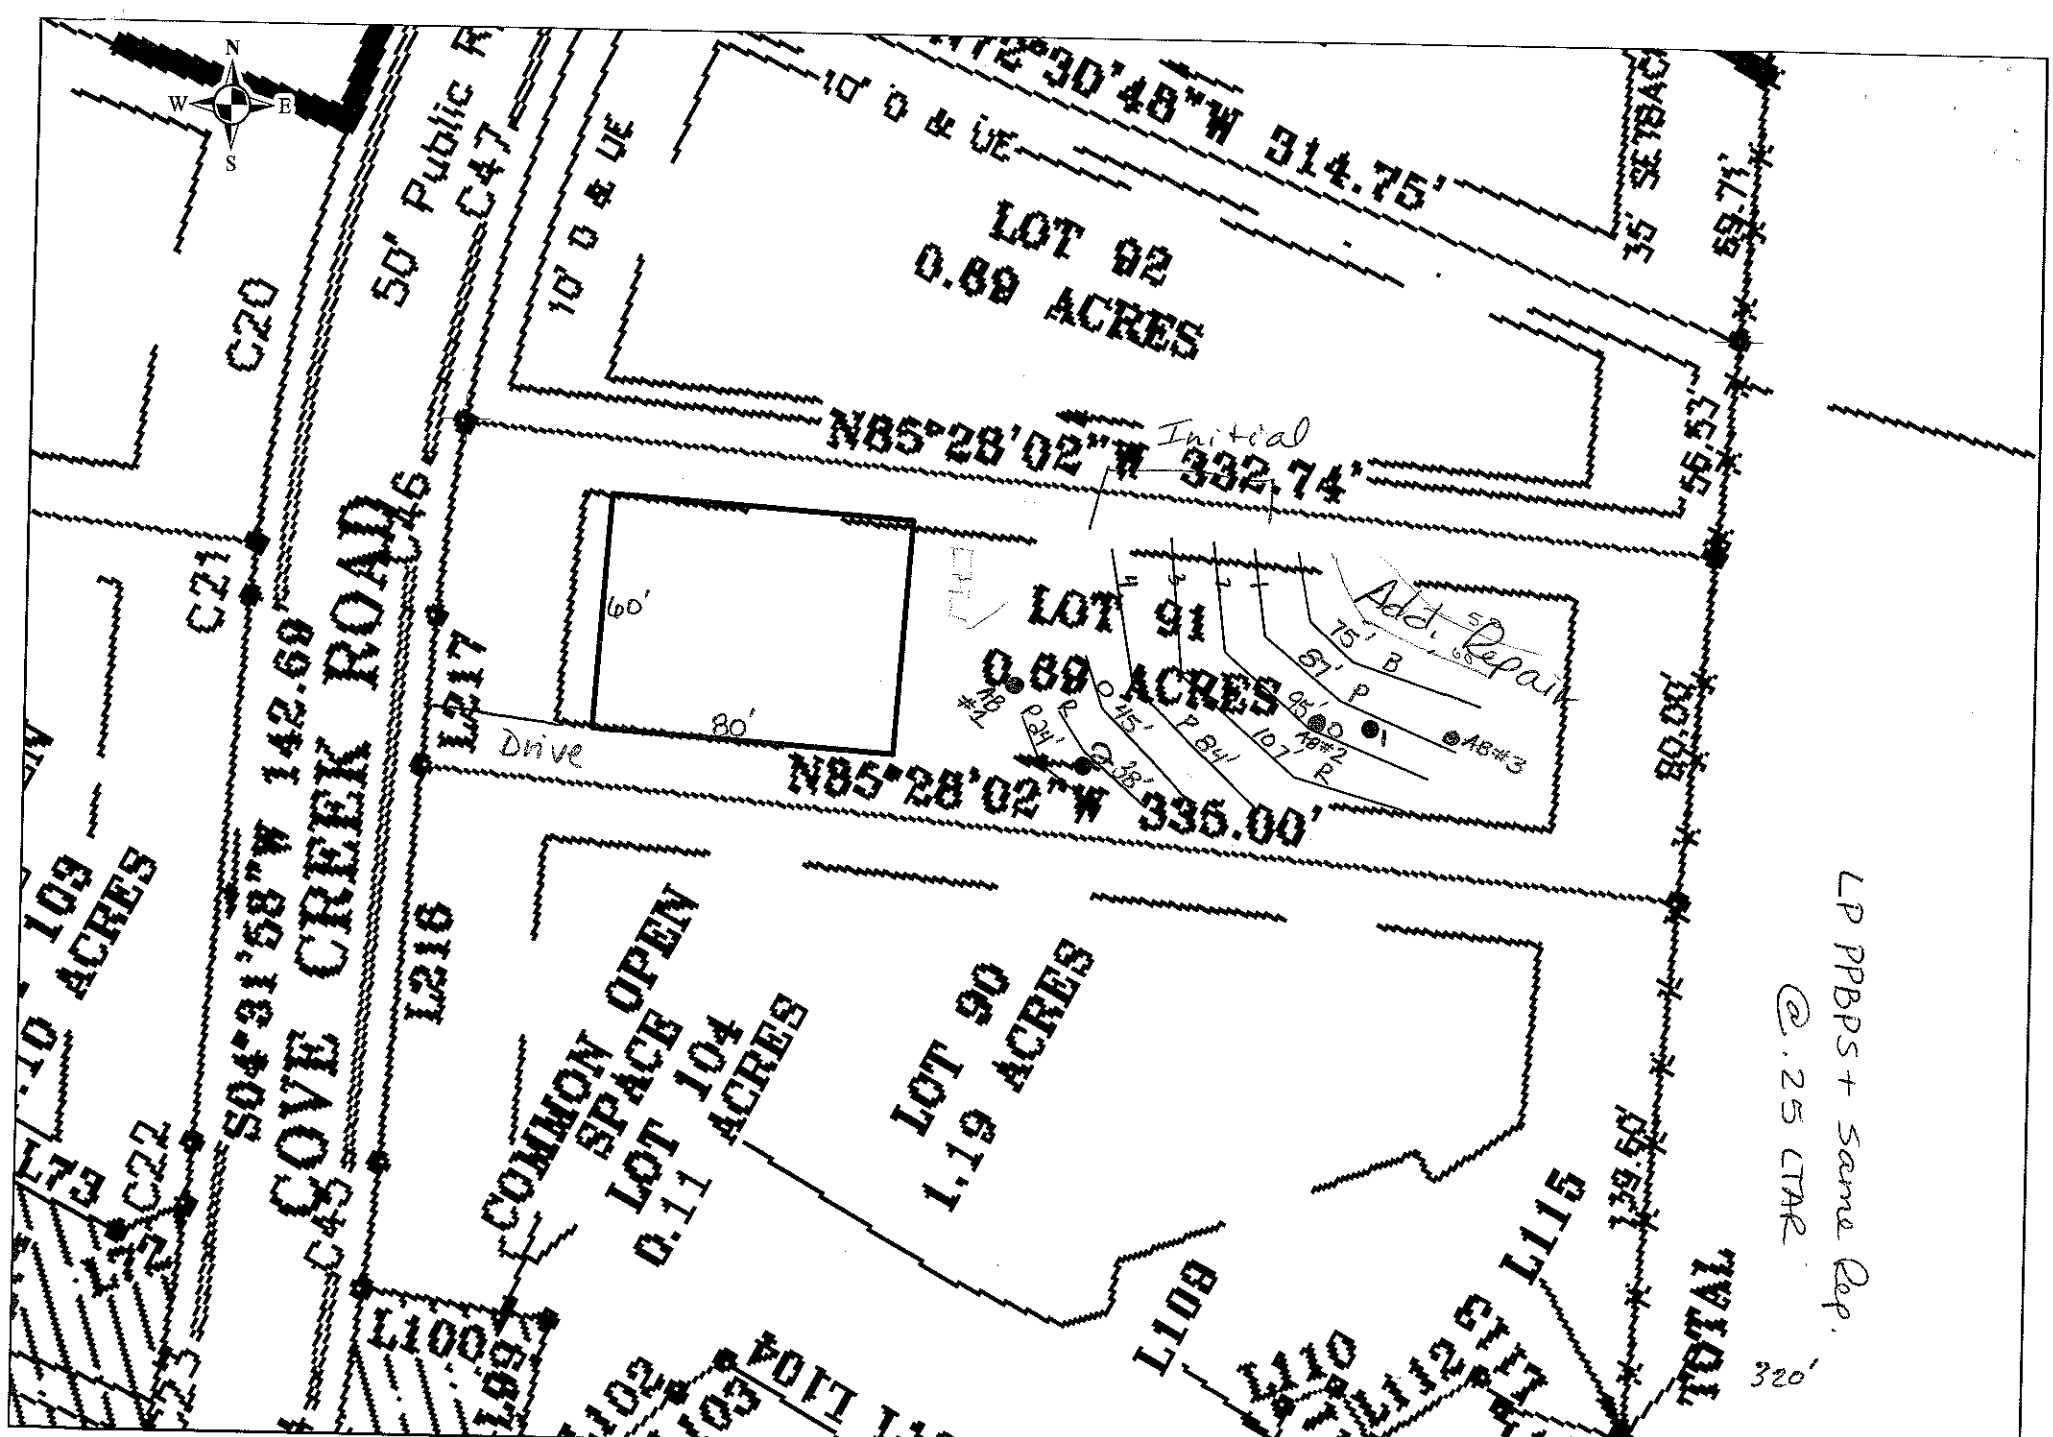



| | | | |
|---|---|---|---|
| Scale: 1 inch equals 50 feet | S&ME | Lot 91 Chesapeke Pointe | FIGURE |
| Drawn by: JBP | | Detailed, Scaled Site Plan | 1 |
| Reviewed by: PGP | | Iredell County, NC | |
| Date: April, 2006 | ENVIRONMENTAL SERVICES • ENGINEERING • TESTING | S&ME Project #1588-04-011 | |