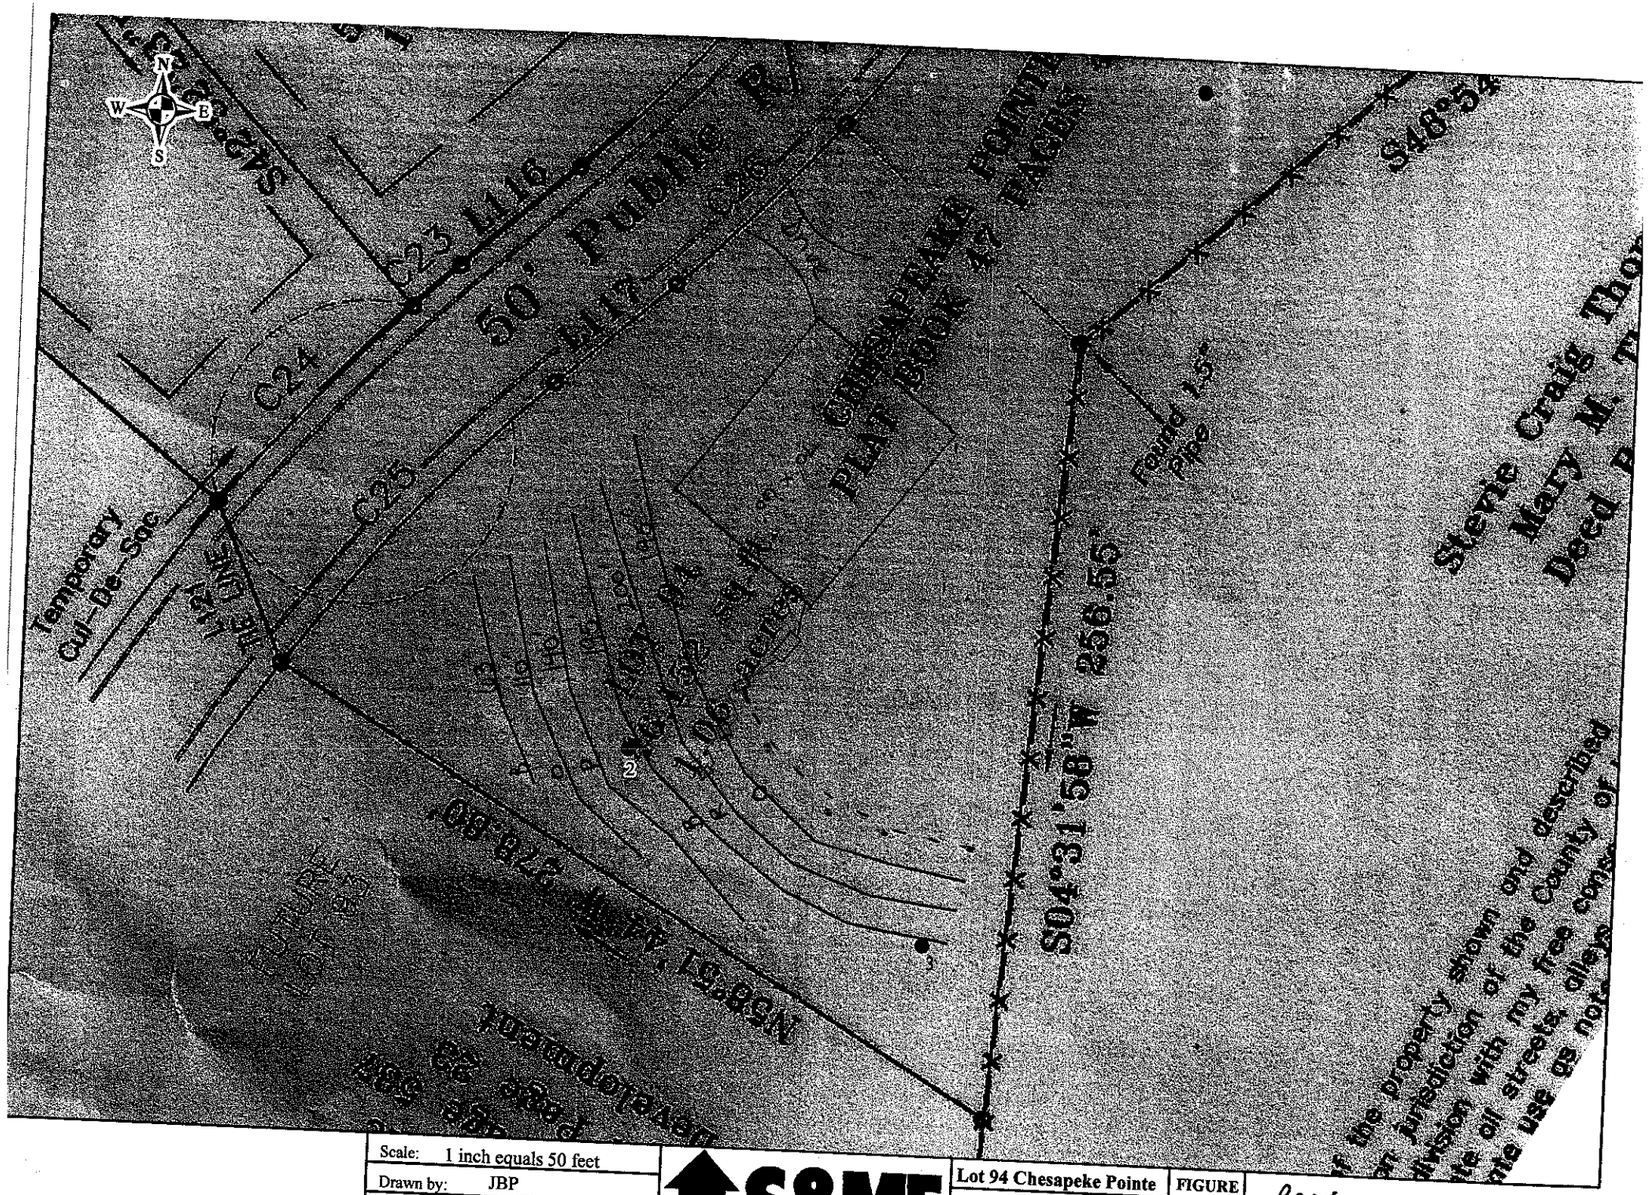


Scale: 1 inch equals 50 feet	S&ME ENVIRONMENTAL SERVICES • ENGINEERING • TESTING	Lot 94 Chesapeke Pointe	FIGURE	PAUL
Drawn by: JBP		Detailed, Scaled Site Plan	1	704 996 6330
Reviewed by: PGP		Iredell County, NC		
Date: March, 2006		S&ME Project #1588-04-011		