
54'

2-11-16

Maria Dotson Hzells

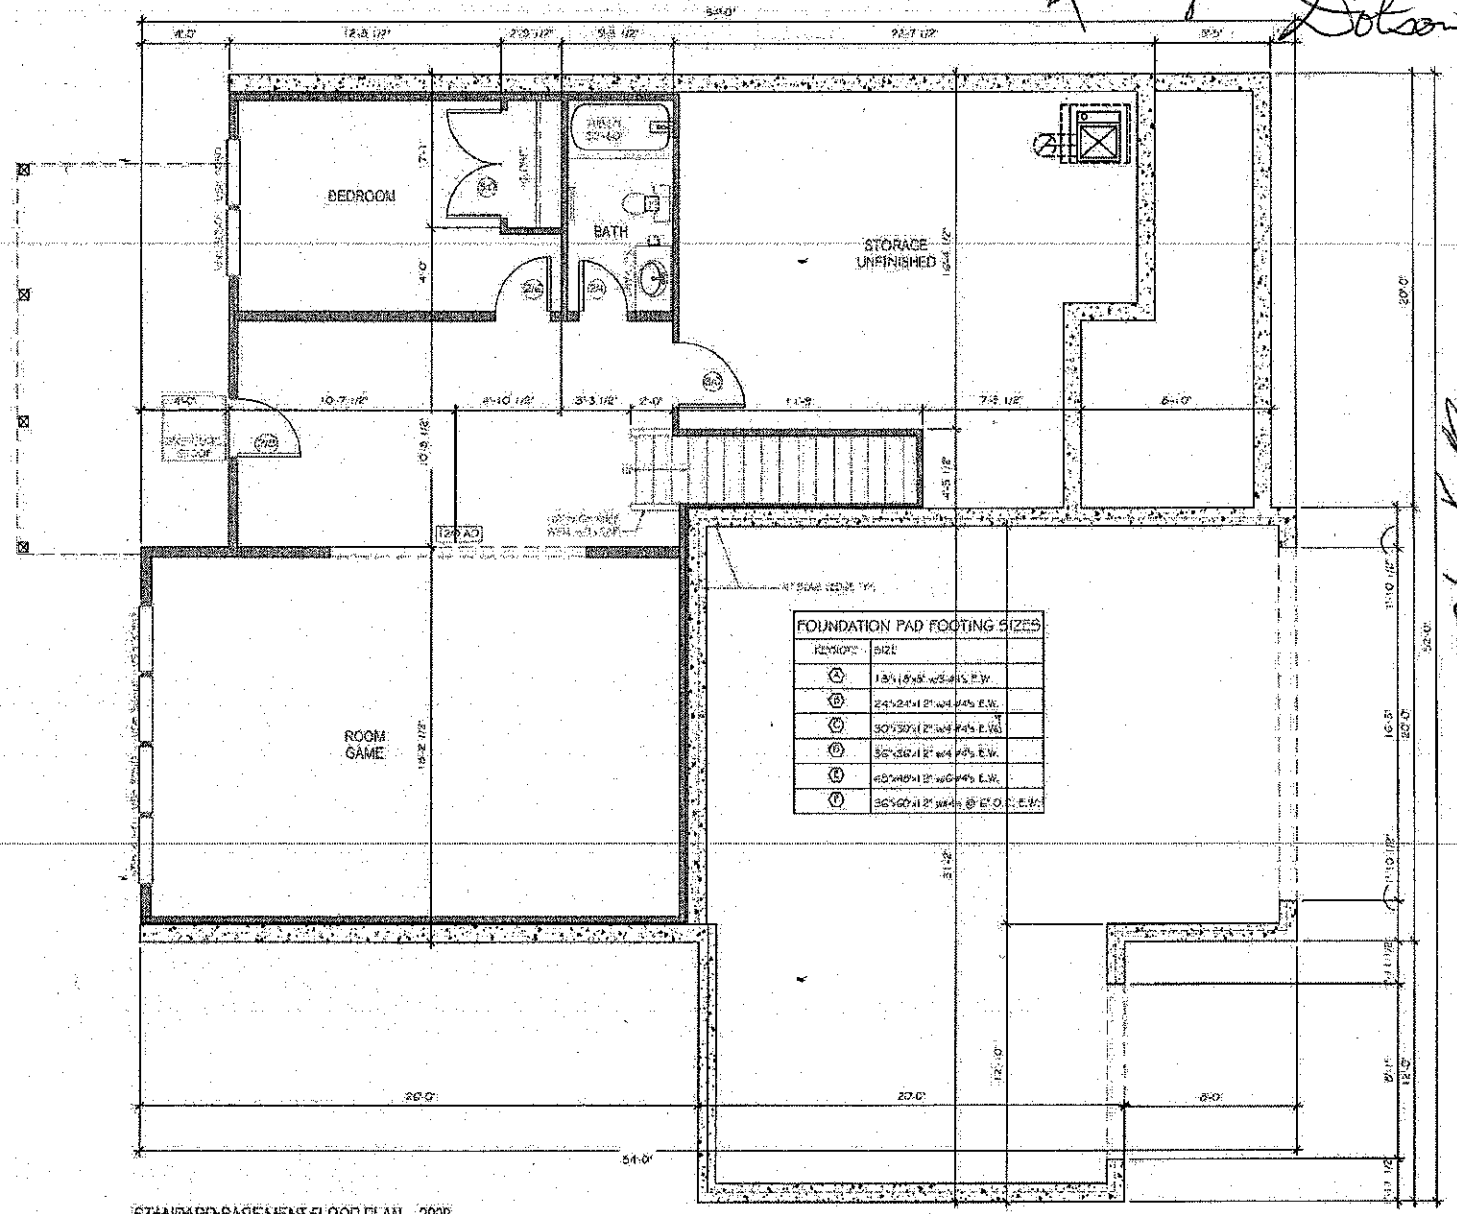

STANDARD BASEMENT FLOOR PLAN - 2908

BASEMENT 54'

TrueHomes
IT'S ALL ABOUT U
2649 Rekon Ridge Centre Dr.
Suite 104
Monroe, N.C. 28110
704-226-9466


ROCKRIDGE POINT
LOT #25

THE RILEY
2908B

IREDELL

DRAWN BY: JO
DATE: 02-04-16
SCALE: 3/16"=1'-0"
CHECKED BY: DETAILS

SHEET: A1.1

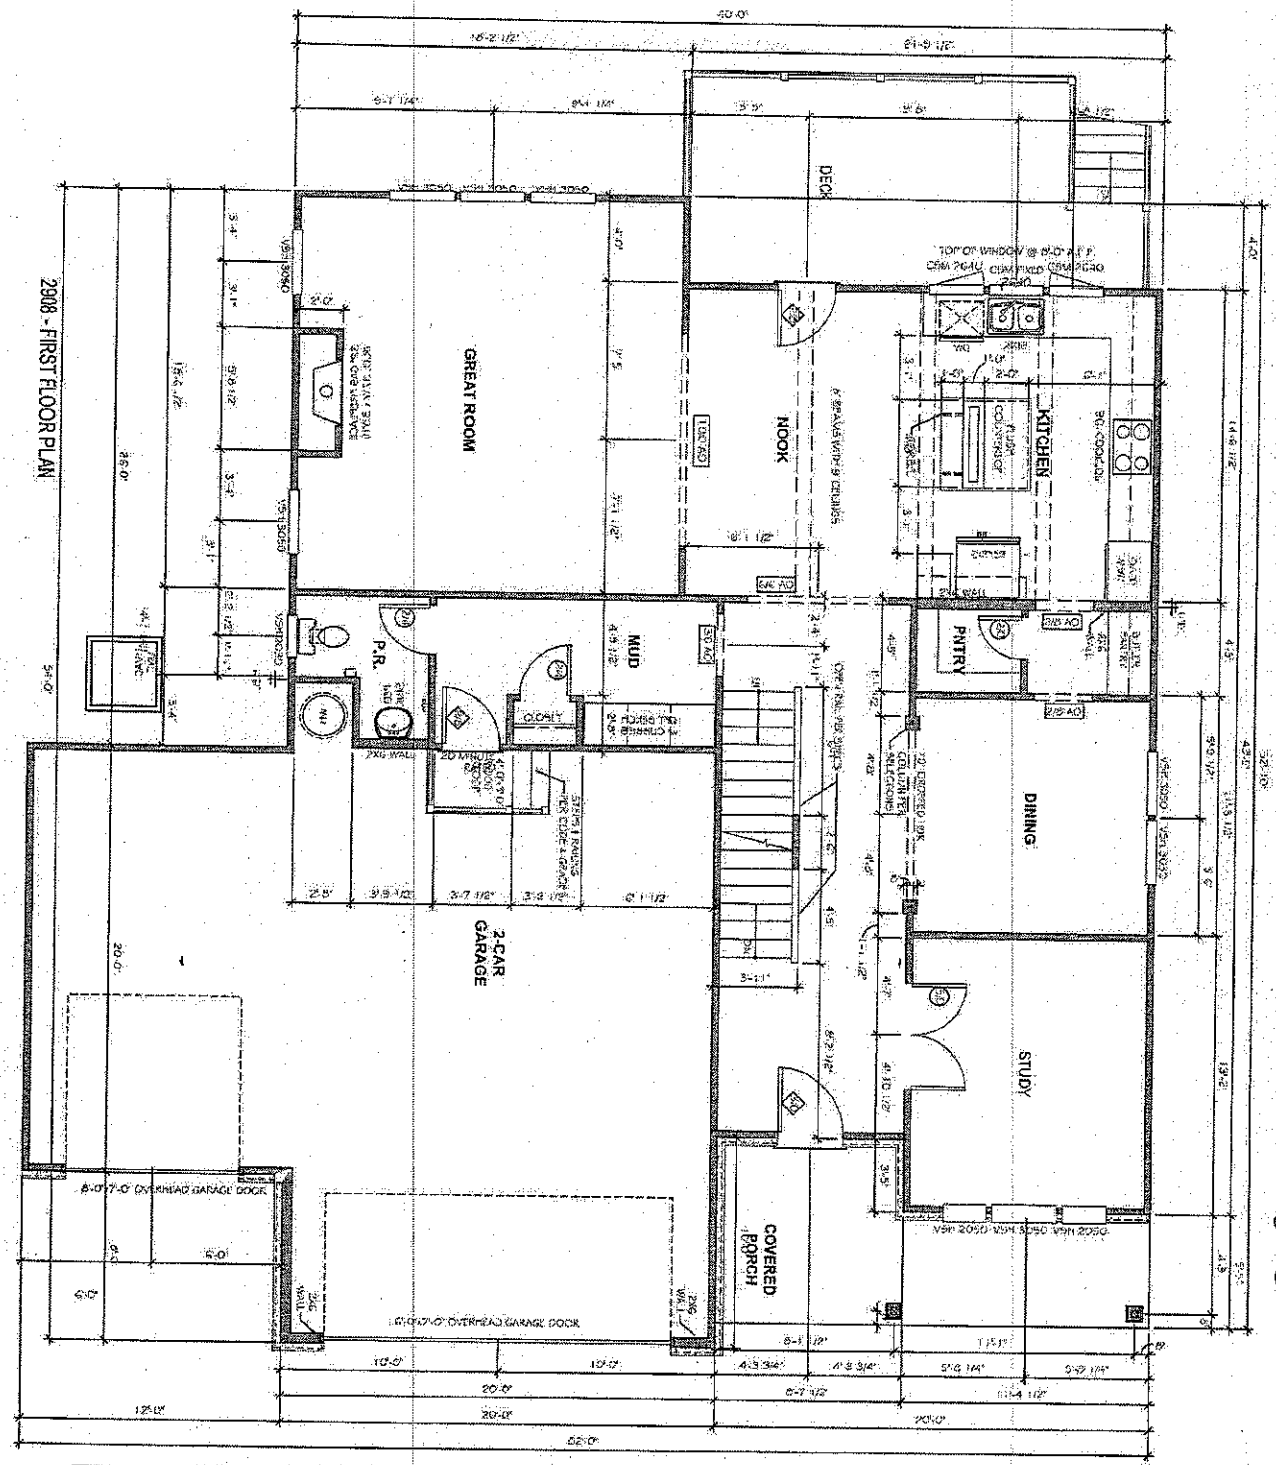

521

SHEET	A2.1
DRAWN BY	JD
DATE	03-04-16
SCALE	3/16" = 1'-0"
CHECKED BY	RETURNS

THE RILEY
2908B

IREDELL

ROCKRIDGE POINT


LOT #25

TrueHomes
IT'S ALL ABOUT U
2649 Brekon Ridge Centre Dr.
Suite 104
Monroe, N.C. 28110
704-226-9486

Maria 2/29/16
Dotson

47.5'

41'

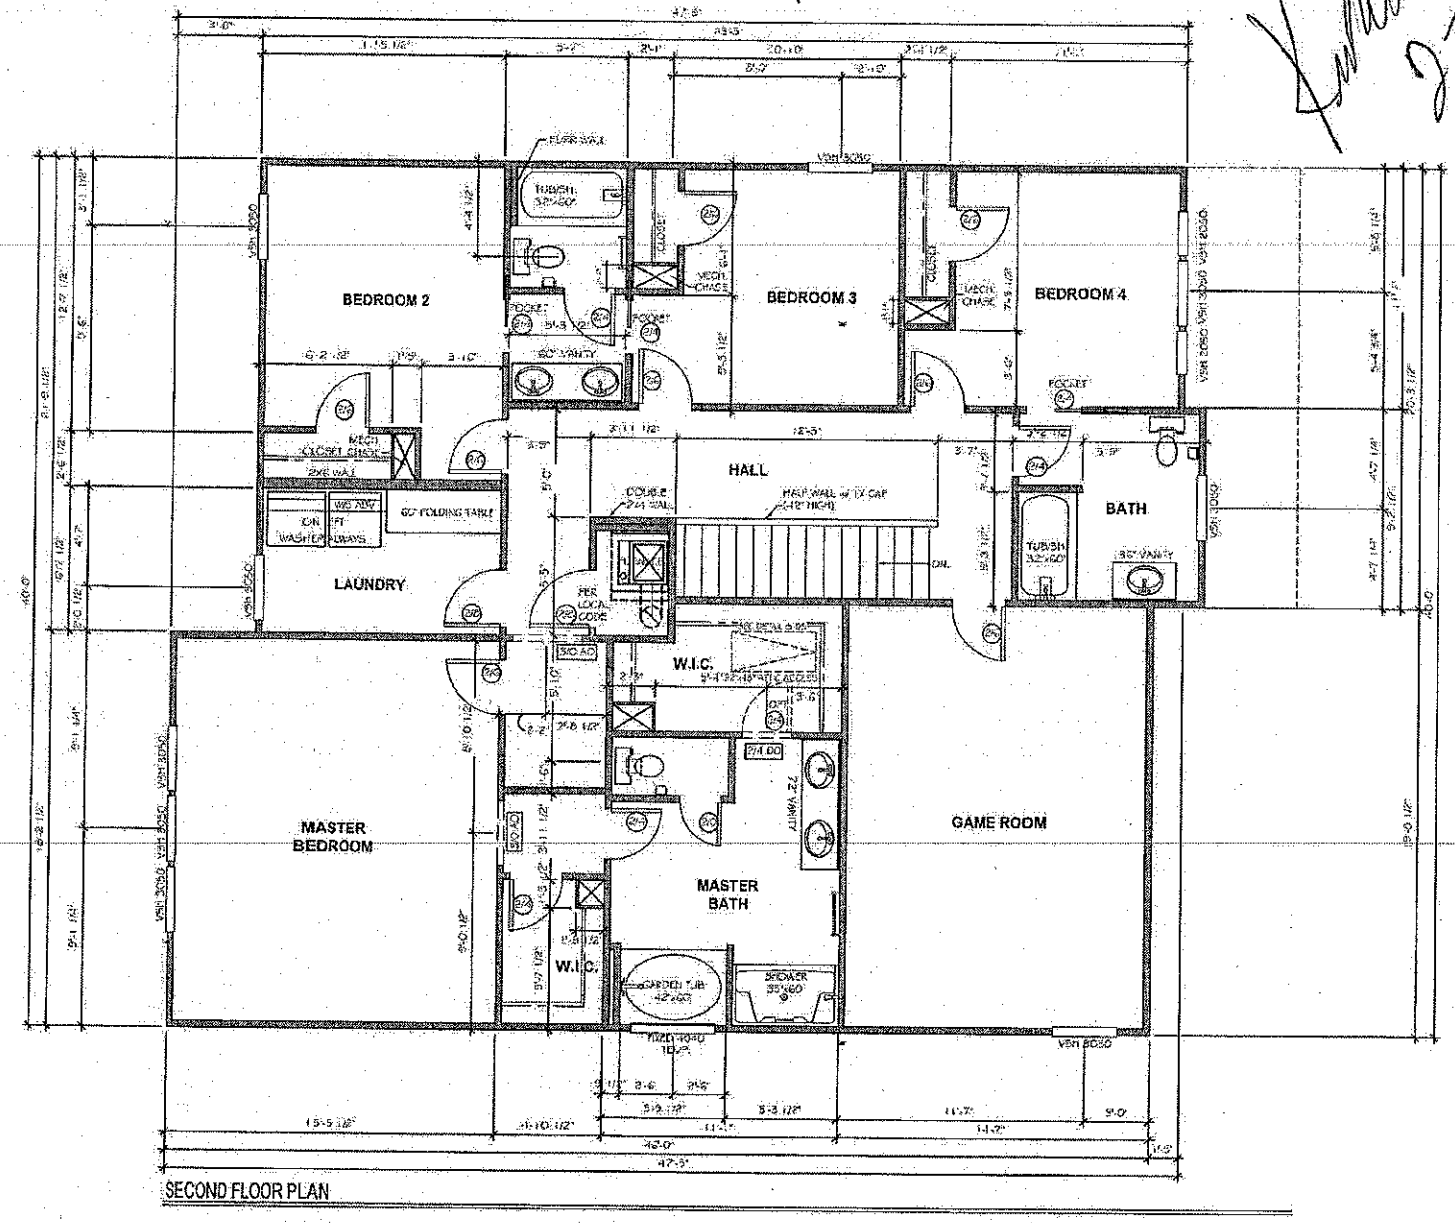

SECOND FLOOR PLAN

TrueHomes
IT'S ALL ABOUT U
2648 Brekon Ridge Centre Dr.
Suite 104
Monroe, N.C. 28110
704-226-8486

ROCKRIDGE POINT
LOT #25

THE RILEY
2903B

IREDELL

DRAWN BY: JD
DATE: 02.01.16
SCALE: 3/16"=1'-0"
CHECKED BY: RETAILS

SHEET: A2.2