
3150 - FIRST FLOOR PLAN

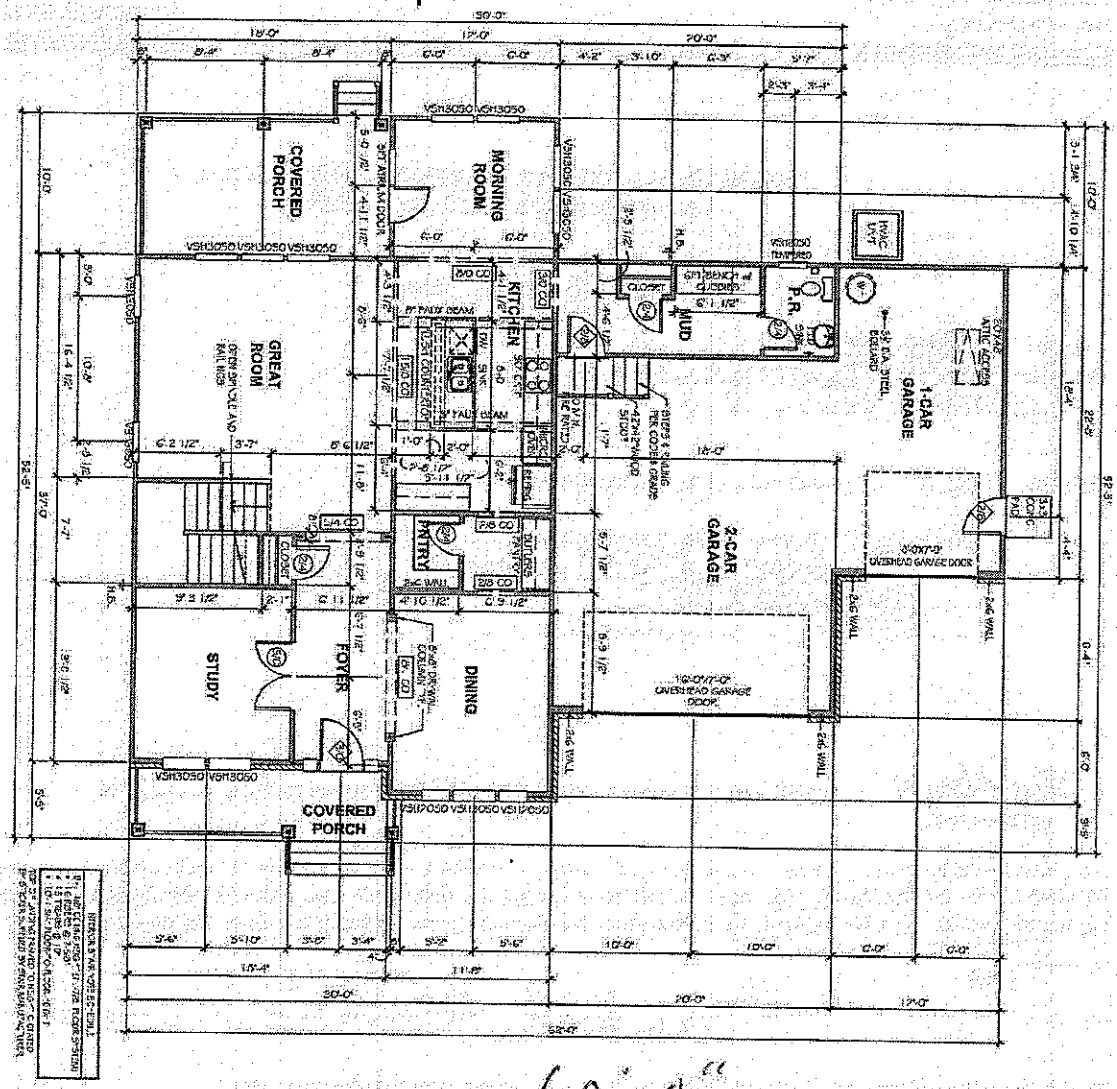


Acknowledgement of Plans Submittal ONLY!

Date 10/5/15

Date _____

SHEET: A2.1	DRAWN BY: R.M.A. DATE: 08-18-15 SCALE: 1/4"=1'-0" ORDERED BY: JJO	ROCK RIDGE POINT LOT 28 BEDFORD	TrueHomes WE VALUE WHAT YOU VALUE 2649 Brekon Ridge Centre Dr. Suite 104 Monroe, N.C. 28110 704-226-9486

3150 - SECOND FLOOR PLAN

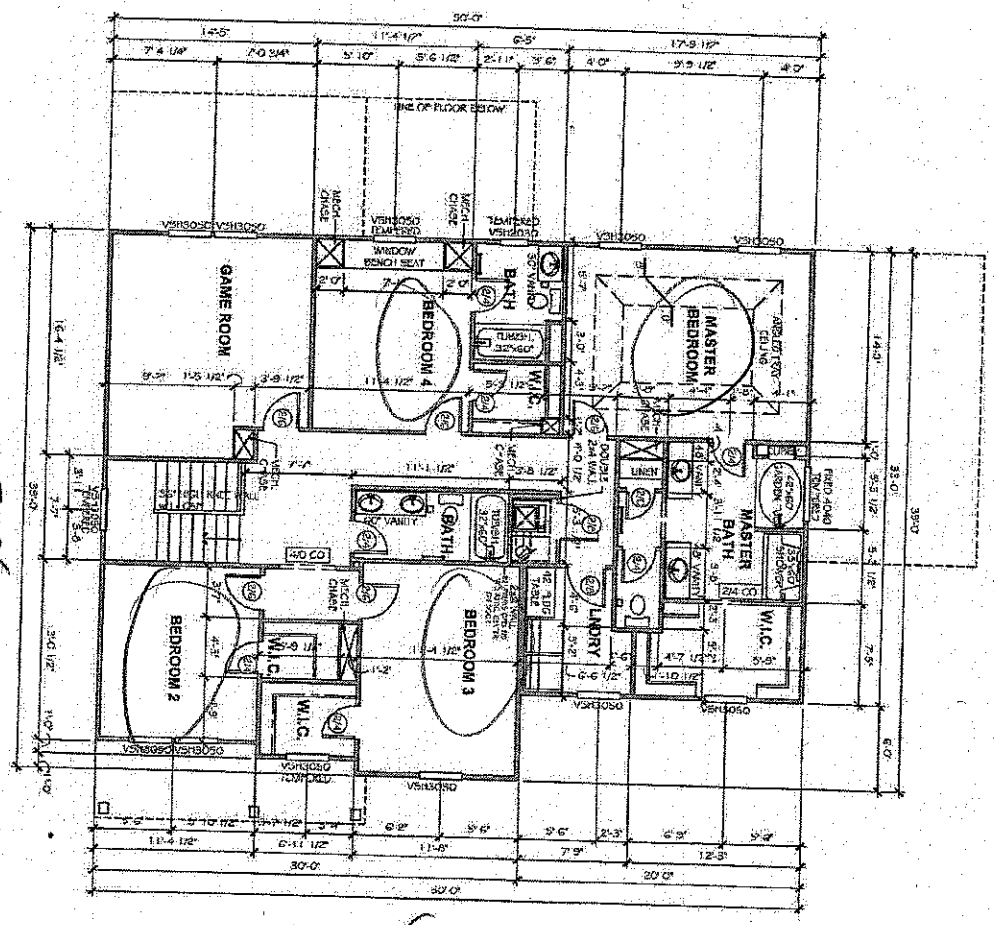

Acknowledgement of Plans Submittal ONLY!

Date 10/5/15

Date

10-2-15

SHEET: A2.2	ISSUE: 09.16.15	ROCK RIDGE POINT LOT 28		TrueHomes WE VALUE WHAT YOU VALUE 2549 Brekon Ridge Centre Dr. Suite 104 Monroe, N.C. 28110 704-226-9456
	DRAWN BY: E.W.A. CHECKED BY: J.C.	BEDFORD		