Acknowledgement of
Plans Submittal ONLY!


Date 10/5/15

Date

50'

10-2-15

FIRST FLOOR PLAN

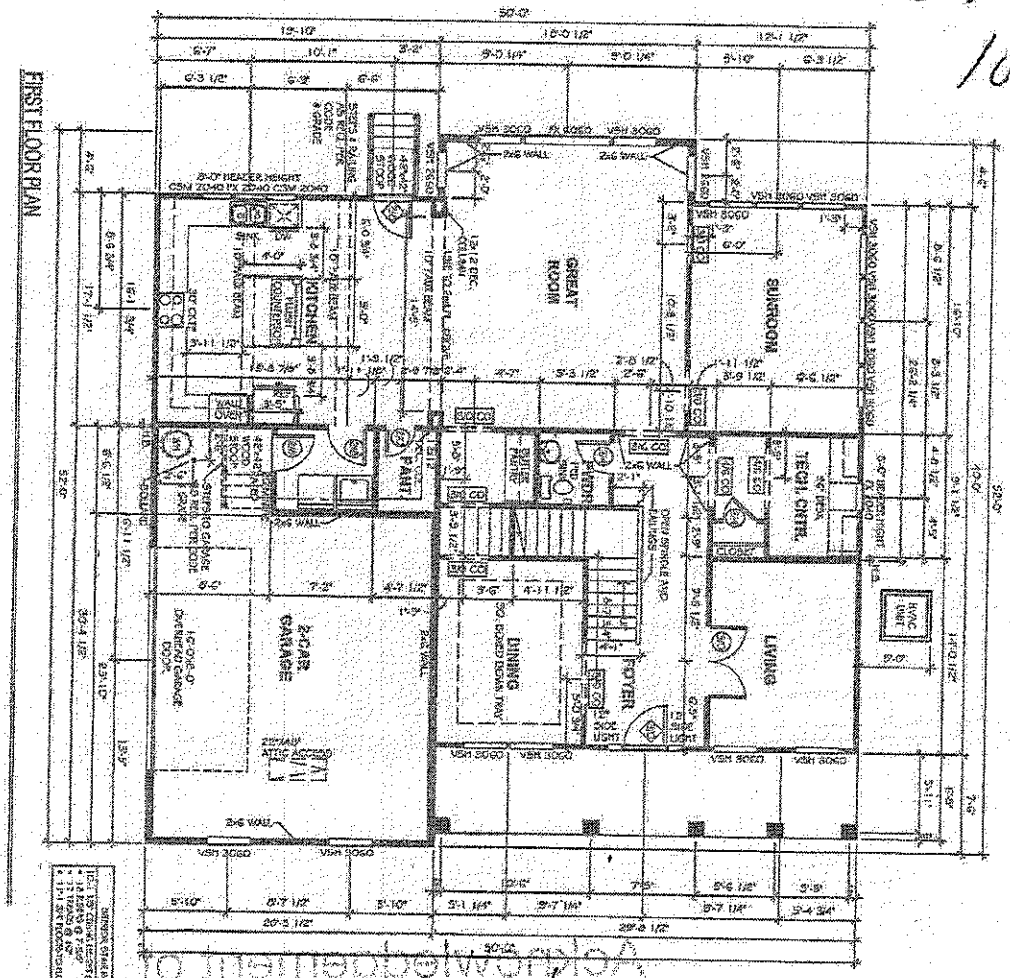


52'

50'

SHEET A2.1	DRAWN BY: DJS DATE: 09-16-15 SCALE: 1/4"=1'-0" CHECKED BY: J.G.	THE DRAKE 3400 IREDELL COUNTY	ROCK RIDGE POINT LOT #31	TrueHomes IT'S ALL ABOUT U 2549 Brekon Ridge Center Dr. Suite 104 Monroe, N.C. 28110 704-233-9485

50'

SECOND FLOOR PLAN

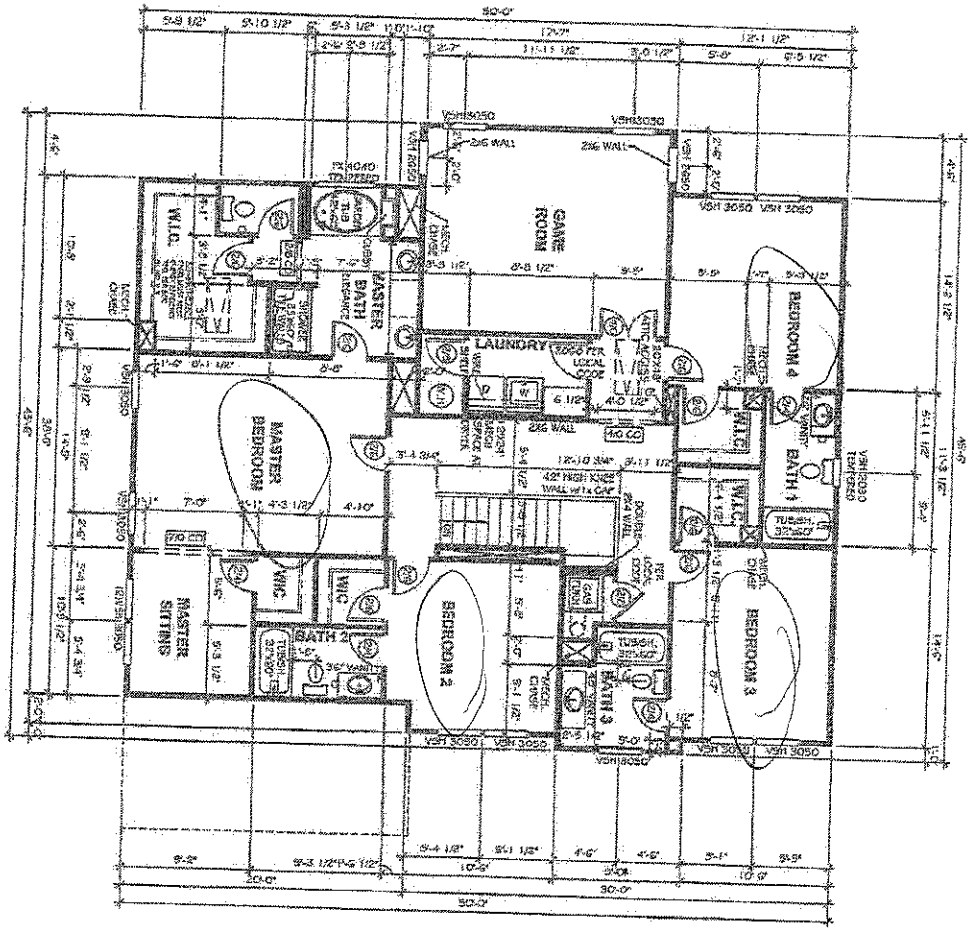

45'6"

Acknowledgement of
Plans Submittal ONLY!

Date 10/5/15

Date

10-2-15

SHEET A2.2	THE DRAKE 3400	ROCK RIDGE POINT LOT #31	TrueHomes IT'S ALL ABOUT U 2548 Brekon Ridge Centre Dr. Suite 104 Monroe, N.C. 28110 704-226-9486
DRAWN BY: T.T.S. DATE: 09-16-15 SCALE: 1/4"=1'-0" BLOCK/LOT: 1.0	IREDELL COUNTY		