
69'6"

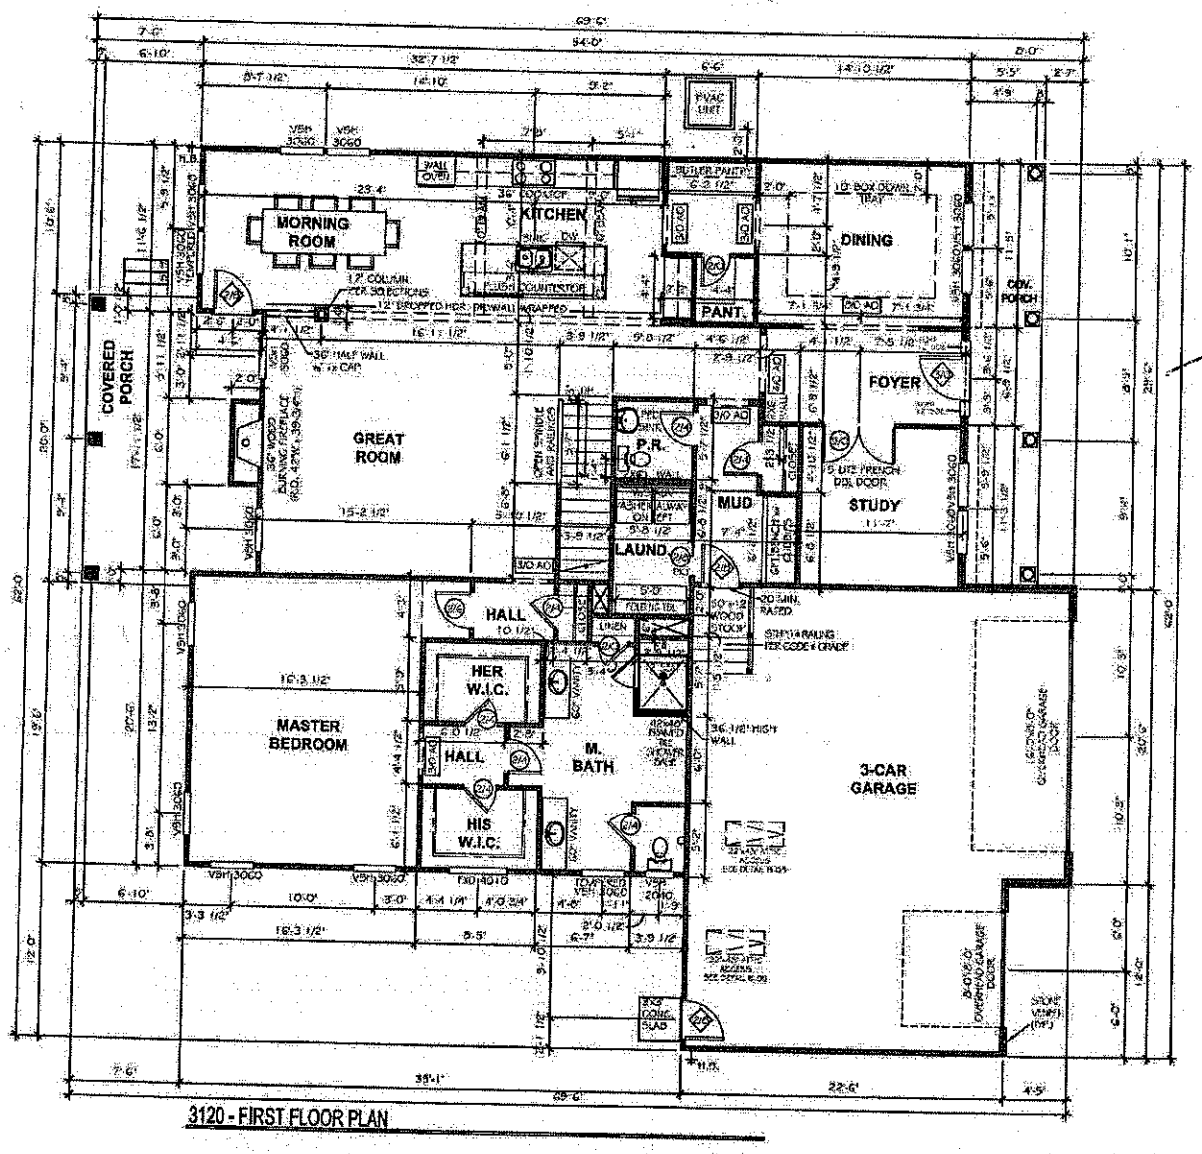

3120 - FIRST FLOOR PLAN

62'0"

Acknowledgement of Plans Submittal ONLY!

Date 8-10-16

Date 8-10-16

TrueHomes
IT'S ALL ABOUT U
2649 Rexton Ridge Centre Dr.
Suite 104
Monroe, N.C. 28110
704-226-9486

ROCKRIDGE POINTE
LOT # 2


KENSINGTON 3120

IREDELL

DRAWN BY: BK
DATE: 05-01-16
SCALE: 1/8"=1'-0"
CHECKED BY: SHC

SHEET: A2.1

50'6"

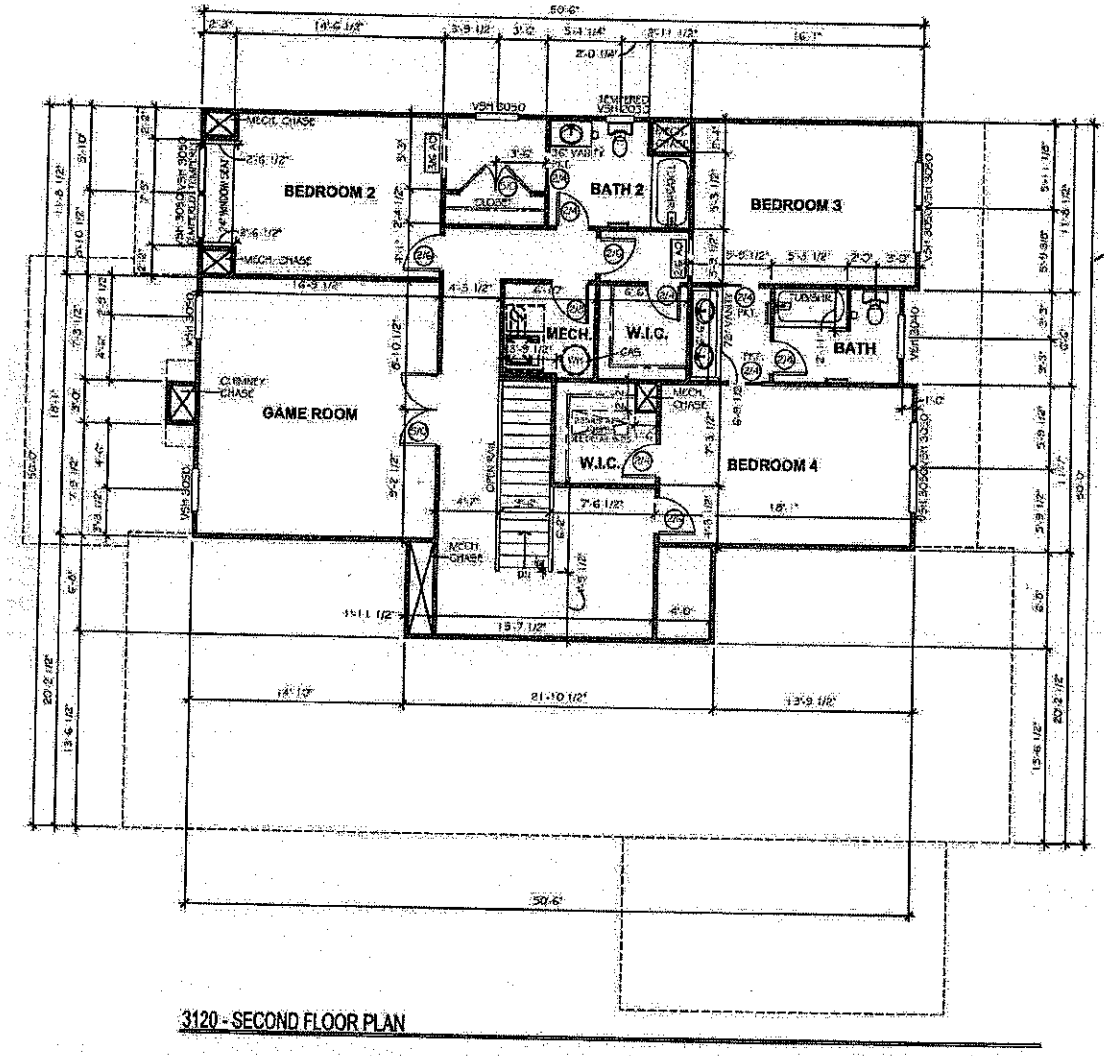

3120 - SECOND FLOOR PLAN

Acknowledgement of Plans Submittal ONLY!

Date 8/24/16

Date 8-10-16

50'-0"

TrueHomes
FIT'S ALL ABOUT U
949 Brixton Ridge Centre Dr.
Suite 104
Monroe, N.C. 28110
704-226-9456

ROCKRIDGE POINTE
LOT # 324

KENSINGTON
3120

IREDELL

DRAWN BY:	SW
DATE:	05-01-16
SCALE:	1/8"=1'-0"
CHECKED BY:	SHC

SHEET:
A2.2