
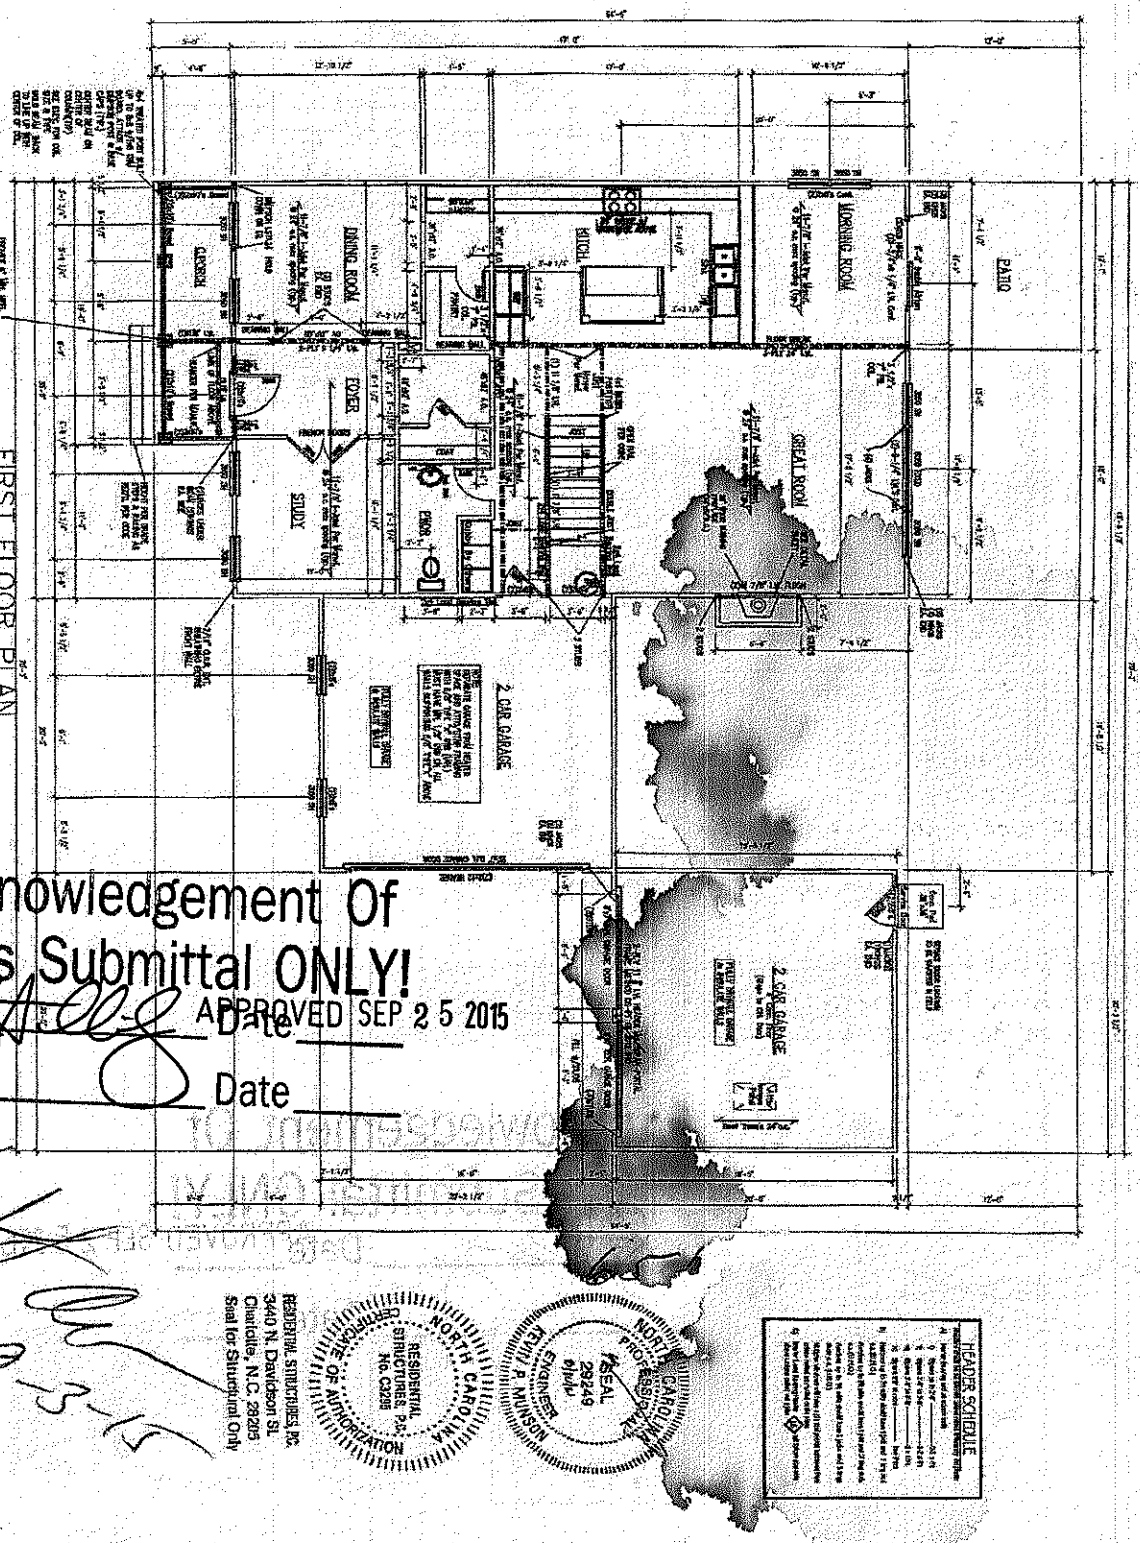


Acknowledgement Of
Plans Submittal ONLY!
APPROVED SEP 2 5 2015
Date
Date

SHEET A2.1	DRAWN BY: D.T.S. DATE: 09-03-15 SCALE: 1/4"=1'-0" CHECKED BY: INITIALS	THE ST. JAMES #2800 IREDELL COUNTY	ROCK RIDGE POINTE LOT #40

TrueHomes
IT'S ALL ABOUT U
2649 Brekon Ridge Centre Dr.
Suite 104
Monroe, N.C. 28110
704-226-9486

48'

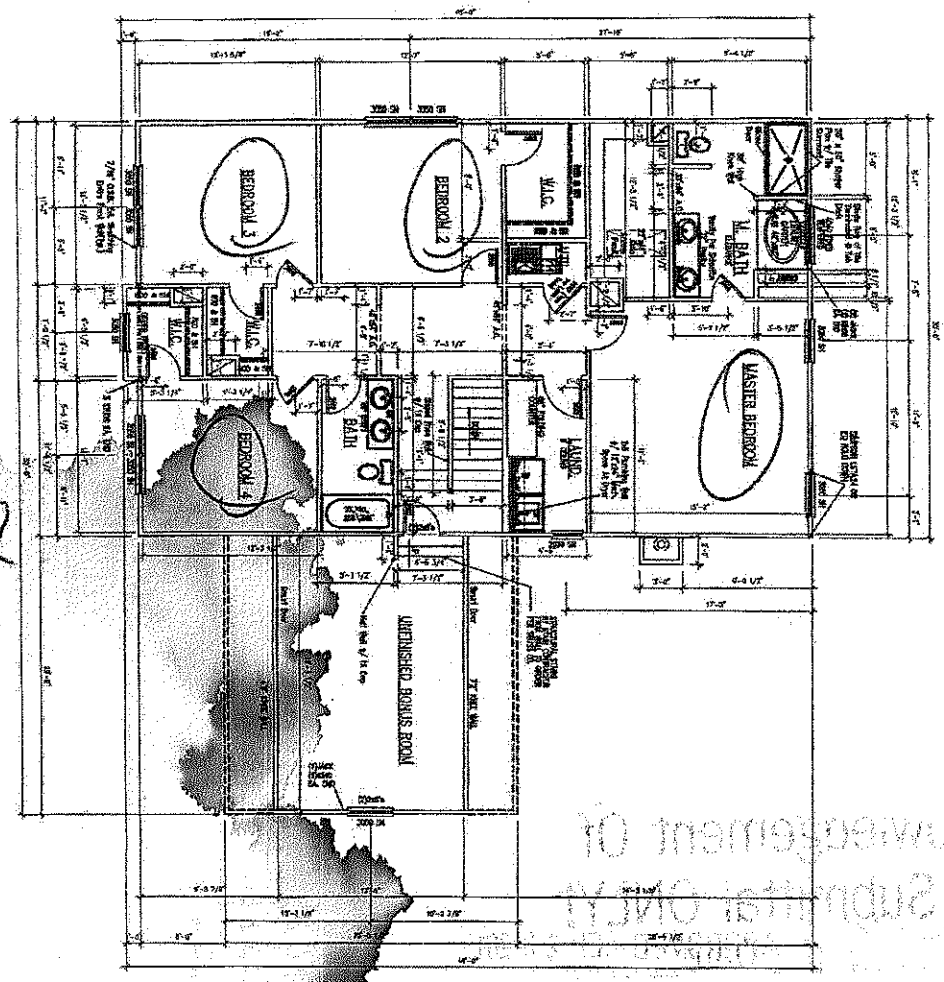

SECOND FLOOR PLAN

SCALE: 1/8"=1'-0"

32'

Acknowledgement Of
Submittal ONLY!

APPROVED SEP 25 2015

Date

Date

01-3-15

HEADER SCHEDULE

RESIDENTIAL STRUCTURES, P.A.
9440 N. Davidson St.
Charlotte, N.C. 28205
Seal for Structural Only

SHEET:	A2.2
DRAWN BY:	D.F.S.
DATE:	06-09-15
SCALE:	1/8"=1'-0"
CHECKED BY:	
STATUS:	

THE ST. JAMES #2800

IREDELL COUNTY

ROCK RIDGE POINTE
LOT #40

TrueHomes
IT'S ALL ABOUT U
2649 Brekon Ridge Centre Dr.
Suite 104
Monroe, N.C. 28110
704-226-9486