
NOTES:
PLANS ARE IN COMPLIANT WITH NORTH CAROLINA 2012 RESIDENTIAL BUILDING CODE
PLANS ARE COMPLIANT WITH SOUTH CAROLINA 2012 RESIDENTIAL BUILDING CODE

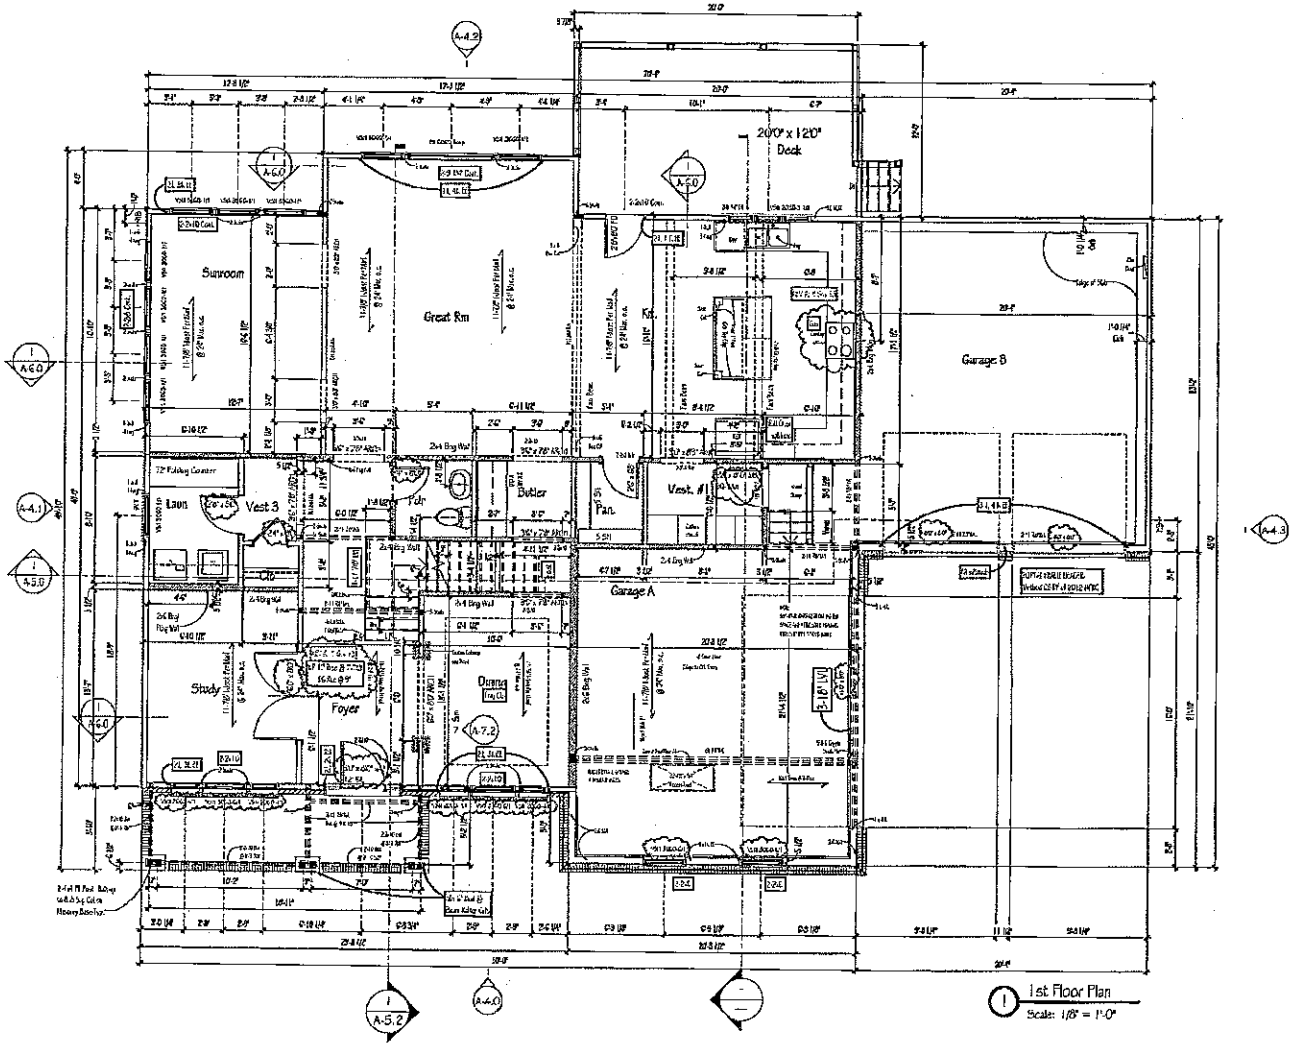

1 1st Floor Plan
Scale: 1/8" = 1'-0"

RESIDENTIAL STRUCTURES, PC
5440 D. Davidson St.
Charlotte, N.C. 28205
Seal for Structural Only

TRUE HOMES L.L.C.
2940 Erelson Ridge Center Dr.
Suite 104
Monroe, N.C. 28110
704-226-8488

Drake, 3400-10 : Elev H2

Lot 34, Rock Ridge Point, 154 Farm Knoll Way

1st Floor Plan


Spec-TH

Copyright True Homes L.L.C.. All rights reserved. The duplication, reproduction, copying, sale, rental, licensing, or any other distribution or use of these drawings, any portion there of, or the plans depicted herein is strictly prohibited.

DRAWN BY: Author
DATE: 10 Oct 13
JOB
RRP 34-T-3400-10-H2-RH

A-2.0

NOTES:
PLANS ARE COMPLIANT WITH NORTH CAROLINA 2012 RESIDENTIAL BUILDING CODE
PLANS ARE EXEMPLARY WITH SOUTH CAROLINA 2012 RESIDENTIAL BUILDING CODE

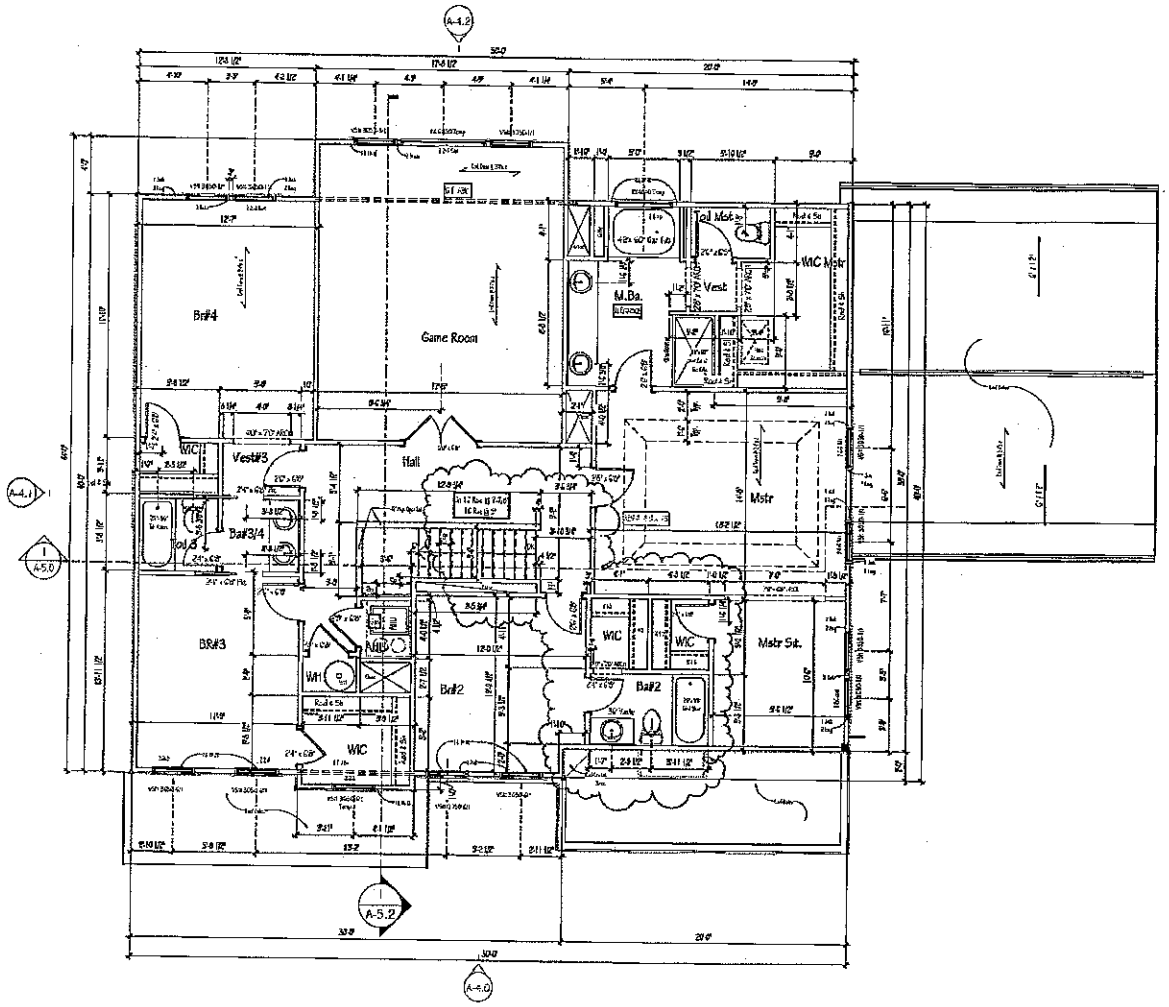

1 2nd Floor Plan
Scale: 1/8" = 1'-0"

RESIDENTIAL STRUCTURES, P.C.
3140 N. Davidson St.
Charlotte, N.C. 28205
Sold for Structural Only

TRUE HOMES L.L.C.
2949 Exelon Ridge Center Dr.
Suite 104
Monroe, N.C. 28110
704-225-9495

Drake, 3400-10 ;
Elev H2

Lot 34, Rock Ridge Point,
154 Farm Knoll Way

2nd Floor Plan

Spec-TH

Copyright True Homes L.L.C.. All rights reserved. The duplication, reproduction, copying, sale, rental, licensing, or any other distribution or use of these drawings, any portion there of, or the plans depicted hereon is strictly prohibited.

DRAWN BY: MLM
DATE: 10 Oct 13
JOB
KR² 34-T-3400-10-H2-RH

A-2.5