
Acknowledgement Of
Plans Submittal ONLY!
Date 1-8-14
Date

NOTES
PLANS ARE COMPLIANT WITH NORTH CAROLINA 2012 RESIDENTIAL BUILDING CODE WITH SEPT 1, 2013 AMENDMENTS

No.	Description	Date

HEADER SCHEDULE

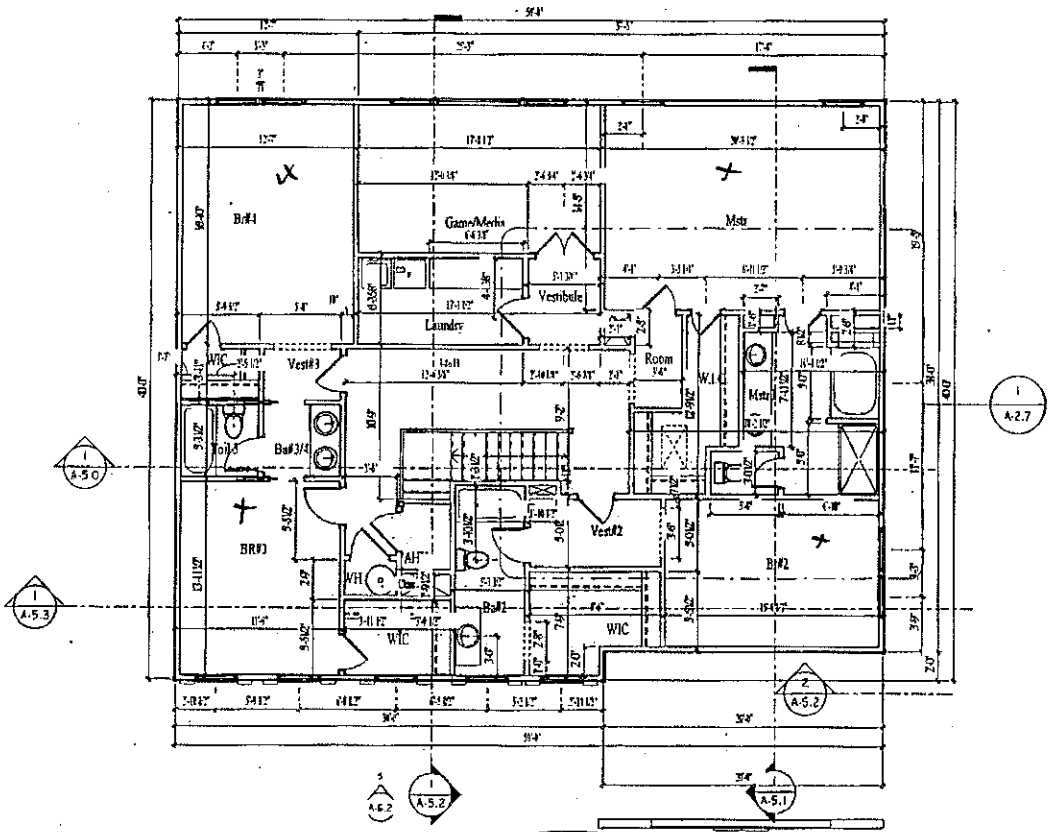

1 2nd Floor Plan
Scale: 1/8" = 1'-0"

TRUE HOMES L.L.C.
2040 Brixham Ridge Country Dr.
Suite 104
Monroe, N.C. 28110
704-226-8486

Drake 3400 RH - Side Load

Rock Ridge Park - Lot 39

2nd Floor Plan

Edward & Laura Hill

Copyright True Homes L.L.C.. All rights reserved. The duplication, reproduction, copying, sale, rental, leasing, or any other distribution or use of these drawings, any portion there of, or the plans depicted hereon is strictly prohibited.

DRAWN BY: DW
DATE: 12/05/13
JOB Elev A Side Load
Printed Date 12/17/2013 11:56:18 AM

A-2.5

(no sheet for new plan 1st floor) ad 3/17/15