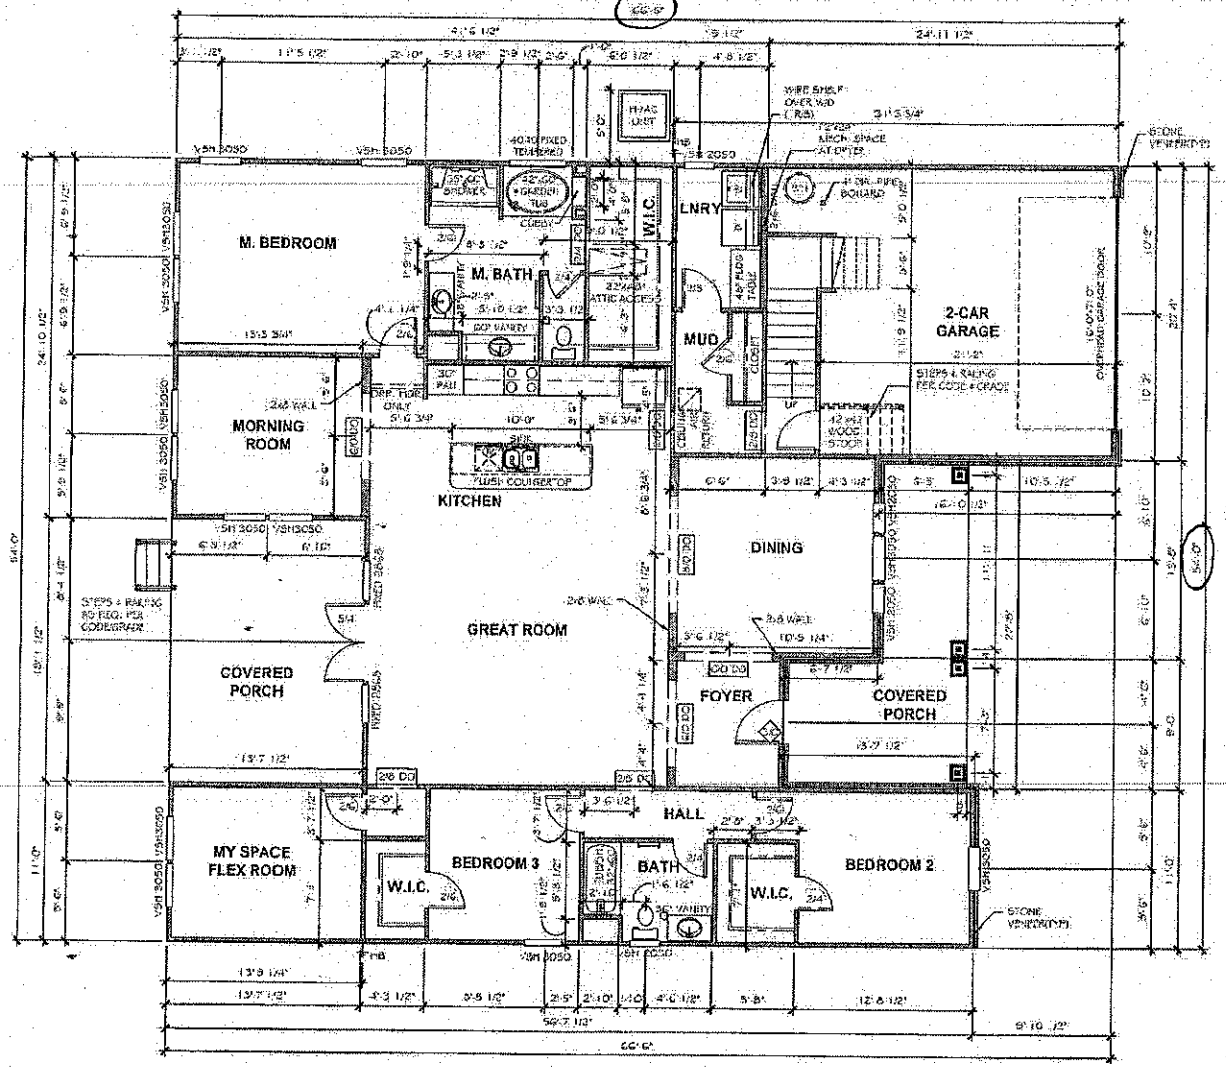


FIRST FLOOR PLAN - 2232

66.6"

2-24-16

3-17-16

54'

TrueHomes
IT'S ALL ABOUT U
2649 Erekson Ridge Centre Dr.
Suite 104
Monroe, N.C. 28110
704-226-9466

ROCK RIDGE POINT
LOT #37


THE LANGLEY
#2233

IREDELL COUNTY

Copyright True Homes L.L.C., All rights reserved. The designs, concepts, drawings, and specifications contained herein are the property of True Homes L.L.C. and are not to be altered, reproduced, or used in any way without the written permission of True Homes L.L.C.

DRAWN BY: D.P.S.
DATE: 05/31/15
SCALE: 3/16"=1'-0"
CHECKED BY: TRUHLS

SHEET: A2.1

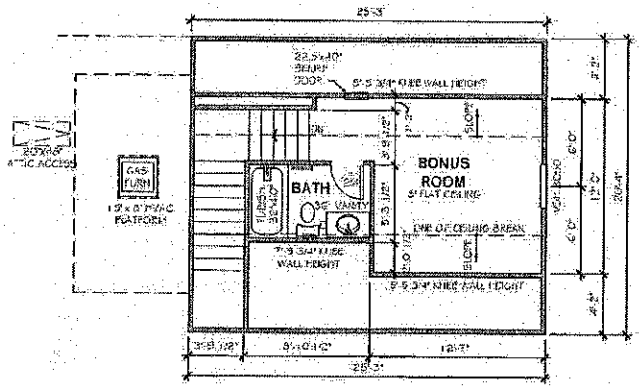

BONUS ROOM w/ FULL BATH

25'3"

20'4"

TrueHomes
17'S ALL ABOUT U
2649 Brekon Ridge Centre Dr.
Suite 104
Monroe, N.C. 28110
704-226-9486

ROCK RIDGE POINT
LOT #37

THE LANGLEY
#2233

IREDELL COUNTY

Copyright ©2015 TrueHomes L.L.C. - All rights reserved. This design, as an unpublished work, may not be used, licensed, or any other manner without any written permission of or as a result of a final executed contract with TrueHomes L.L.C.

DRAWN BY: C.P.S.
DATE: 08.31.15
SCALE: 3/16"=1'-0"
CHECKED BY: INITIALS

SHEET: A2.2