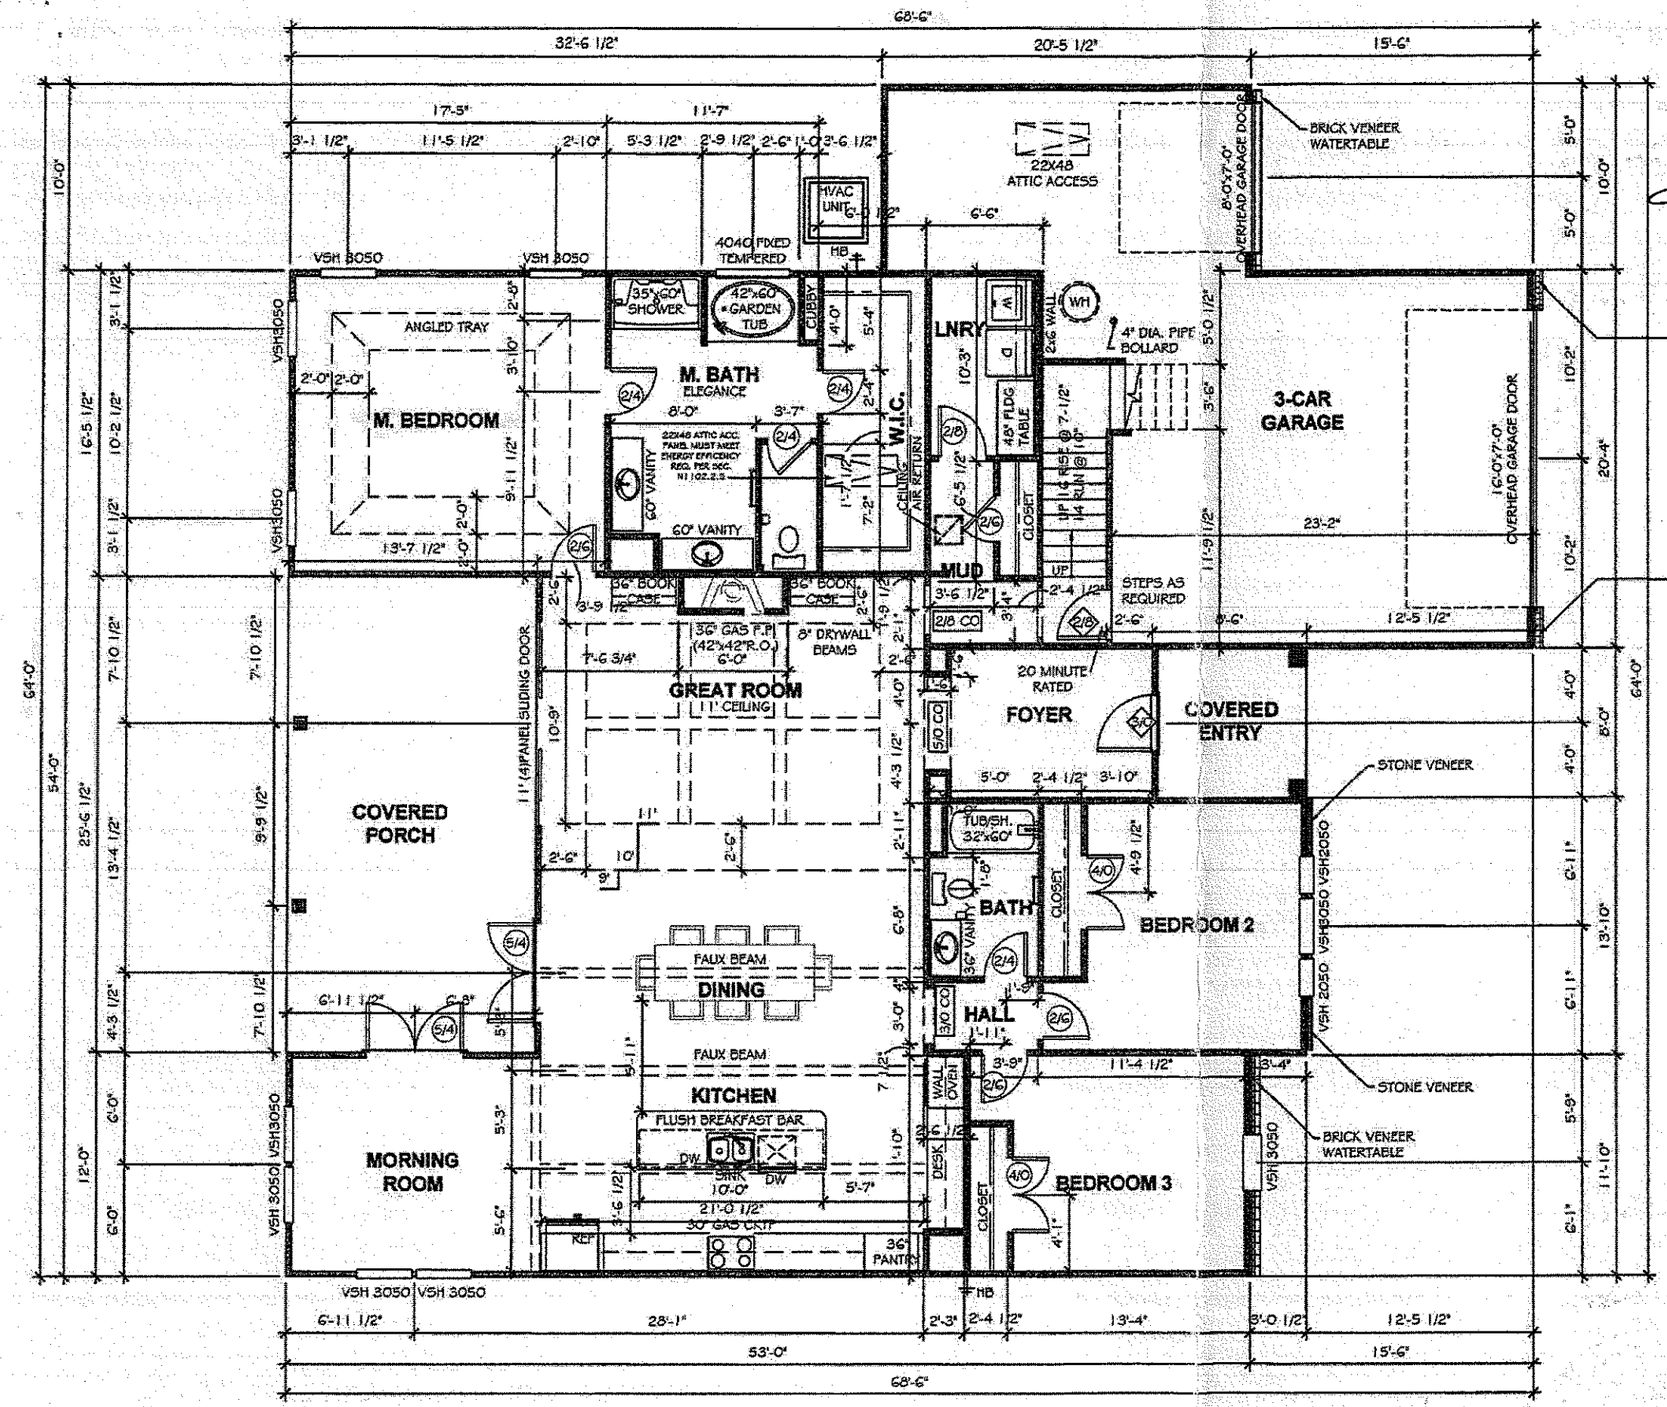


FIRST FLOOR PLAN - 2250

Acknowledgement of Plans Submittal ONLY

APPROVED AUG 26 2015

Date 8-31-15

True Homes
IT'S ALL ABOUT U
2649 Breton Ridge Centre Dr.
Suite 104
Monroe, N.C. 28110
704-226-9486

ROCKRIDGE POINTE
LOT #35

THE 2251 PAXTON

Copyright True Homes L.L.C., All rights reserved. The duplication, reproduction, copying, sale, rental, licensing, or any other distribution or use of these drawings, any portion there of, or the plans depicted hereon is strictly prohibited.

DRAWN BY:	D.P.S.
DATE:	07-17-15
SCALE:	1/8"= 1'-0"
CHECKED BY:	INITIALS


SHEET: A2.1

Acknowledgement of
Plans Submittal ONLY!

Date APPROVED AUG 26 2015

Date 8-31-15

TrueHomes
IT'S ALL ABOUT U
2649 Brekon Ridge Centre Dr.
Suite 104
Monroe, N.C. 28110
704-226-9486

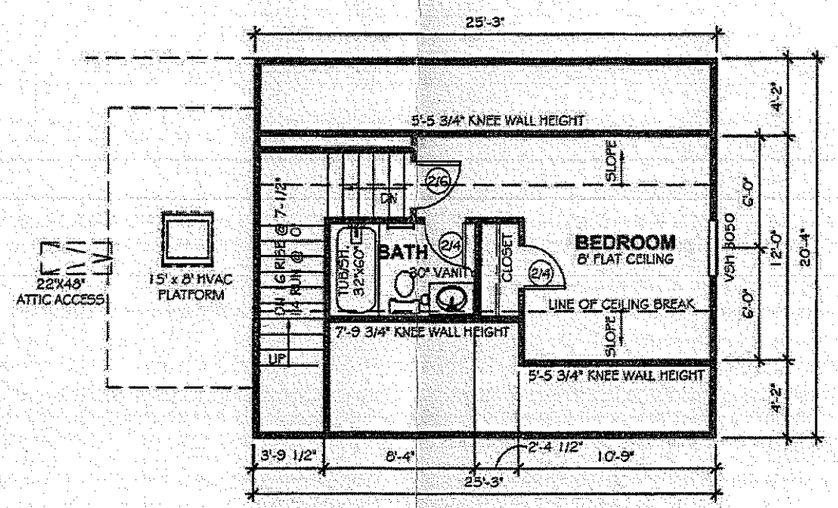

2251/2253/2255 BONUS ROOM w/BEDROOM & FULL BATH

ADDS 3'-6" TO FRONT OF GARAGE

ROCKRIDGE POINTE
LOT #35

THE 2251 PAXTON

Copyright True Homes L.L.C. All rights reserved. The duplication, reproduction, copying, sale, rental, licensing, or any other distribution or use of these drawings, any portion there of, or the plans depicted herein is strictly prohibited.

DRAWN BY:	D.P.S.
DATE:	07-17-15
SCALE:	1/8"=1'-0"
CHECKED BY:	INITIALS

SHEET: A2.2