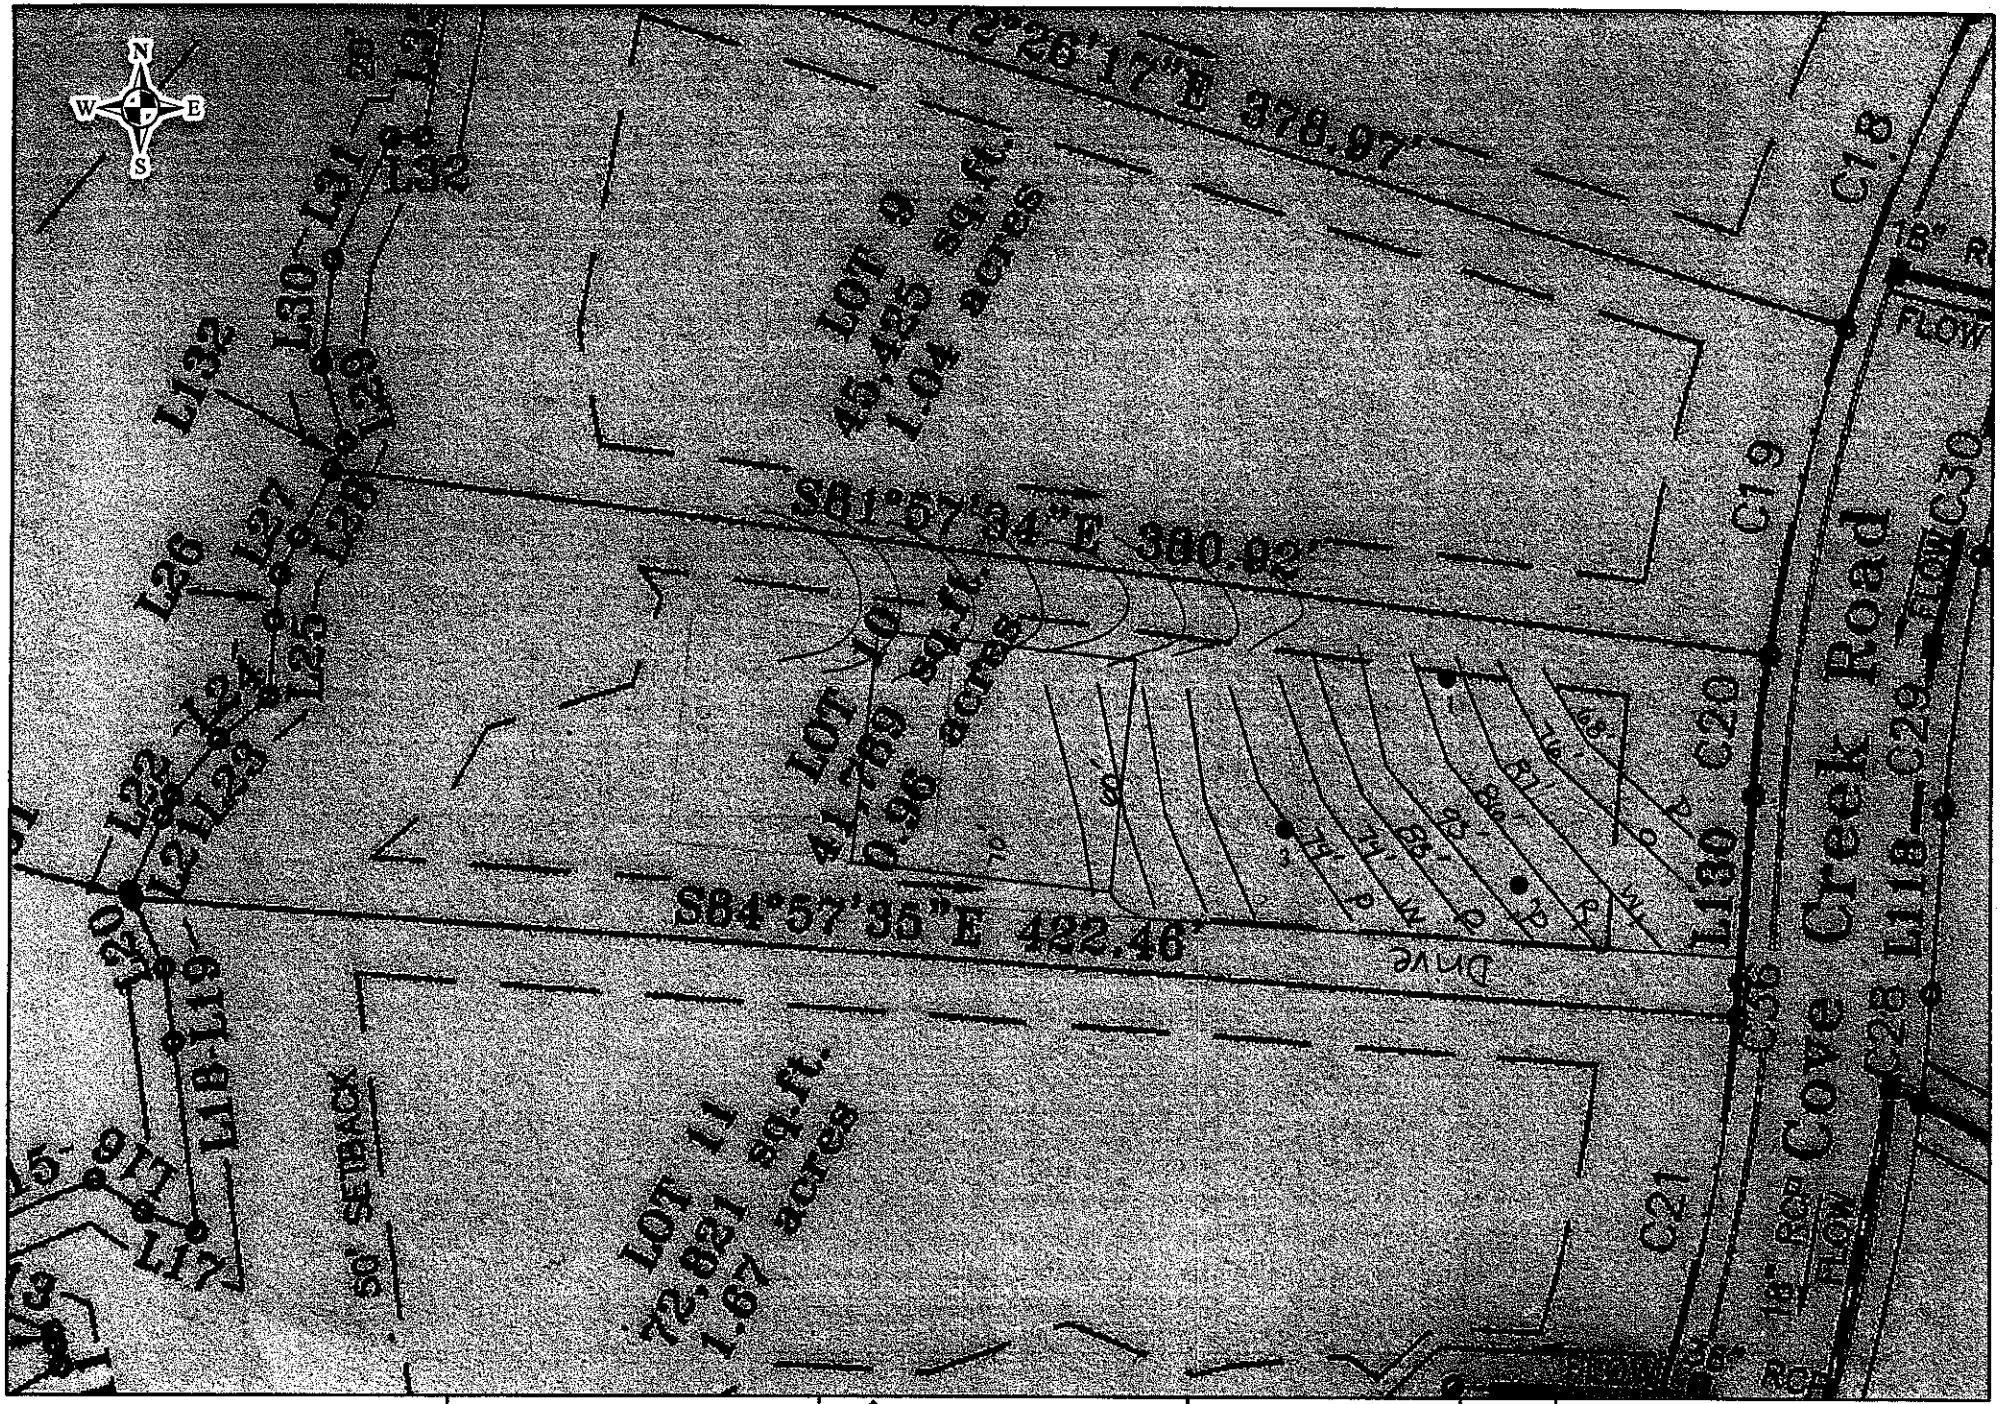


Scale: 1 inch equals 50 feet	S&ME	Lot 10 Chesapeke Pointe	FIGURE
Drawn by: JBP		Detailed, Scaled Site Plan	1
Reviewed by: PGP	ENVIRONMENTAL SERVICES • ENGINEERING • TESTING	Iredell County, NC	
Date: March, 2006		S&ME Project #1588-04-011	

704 996 6330

Paul