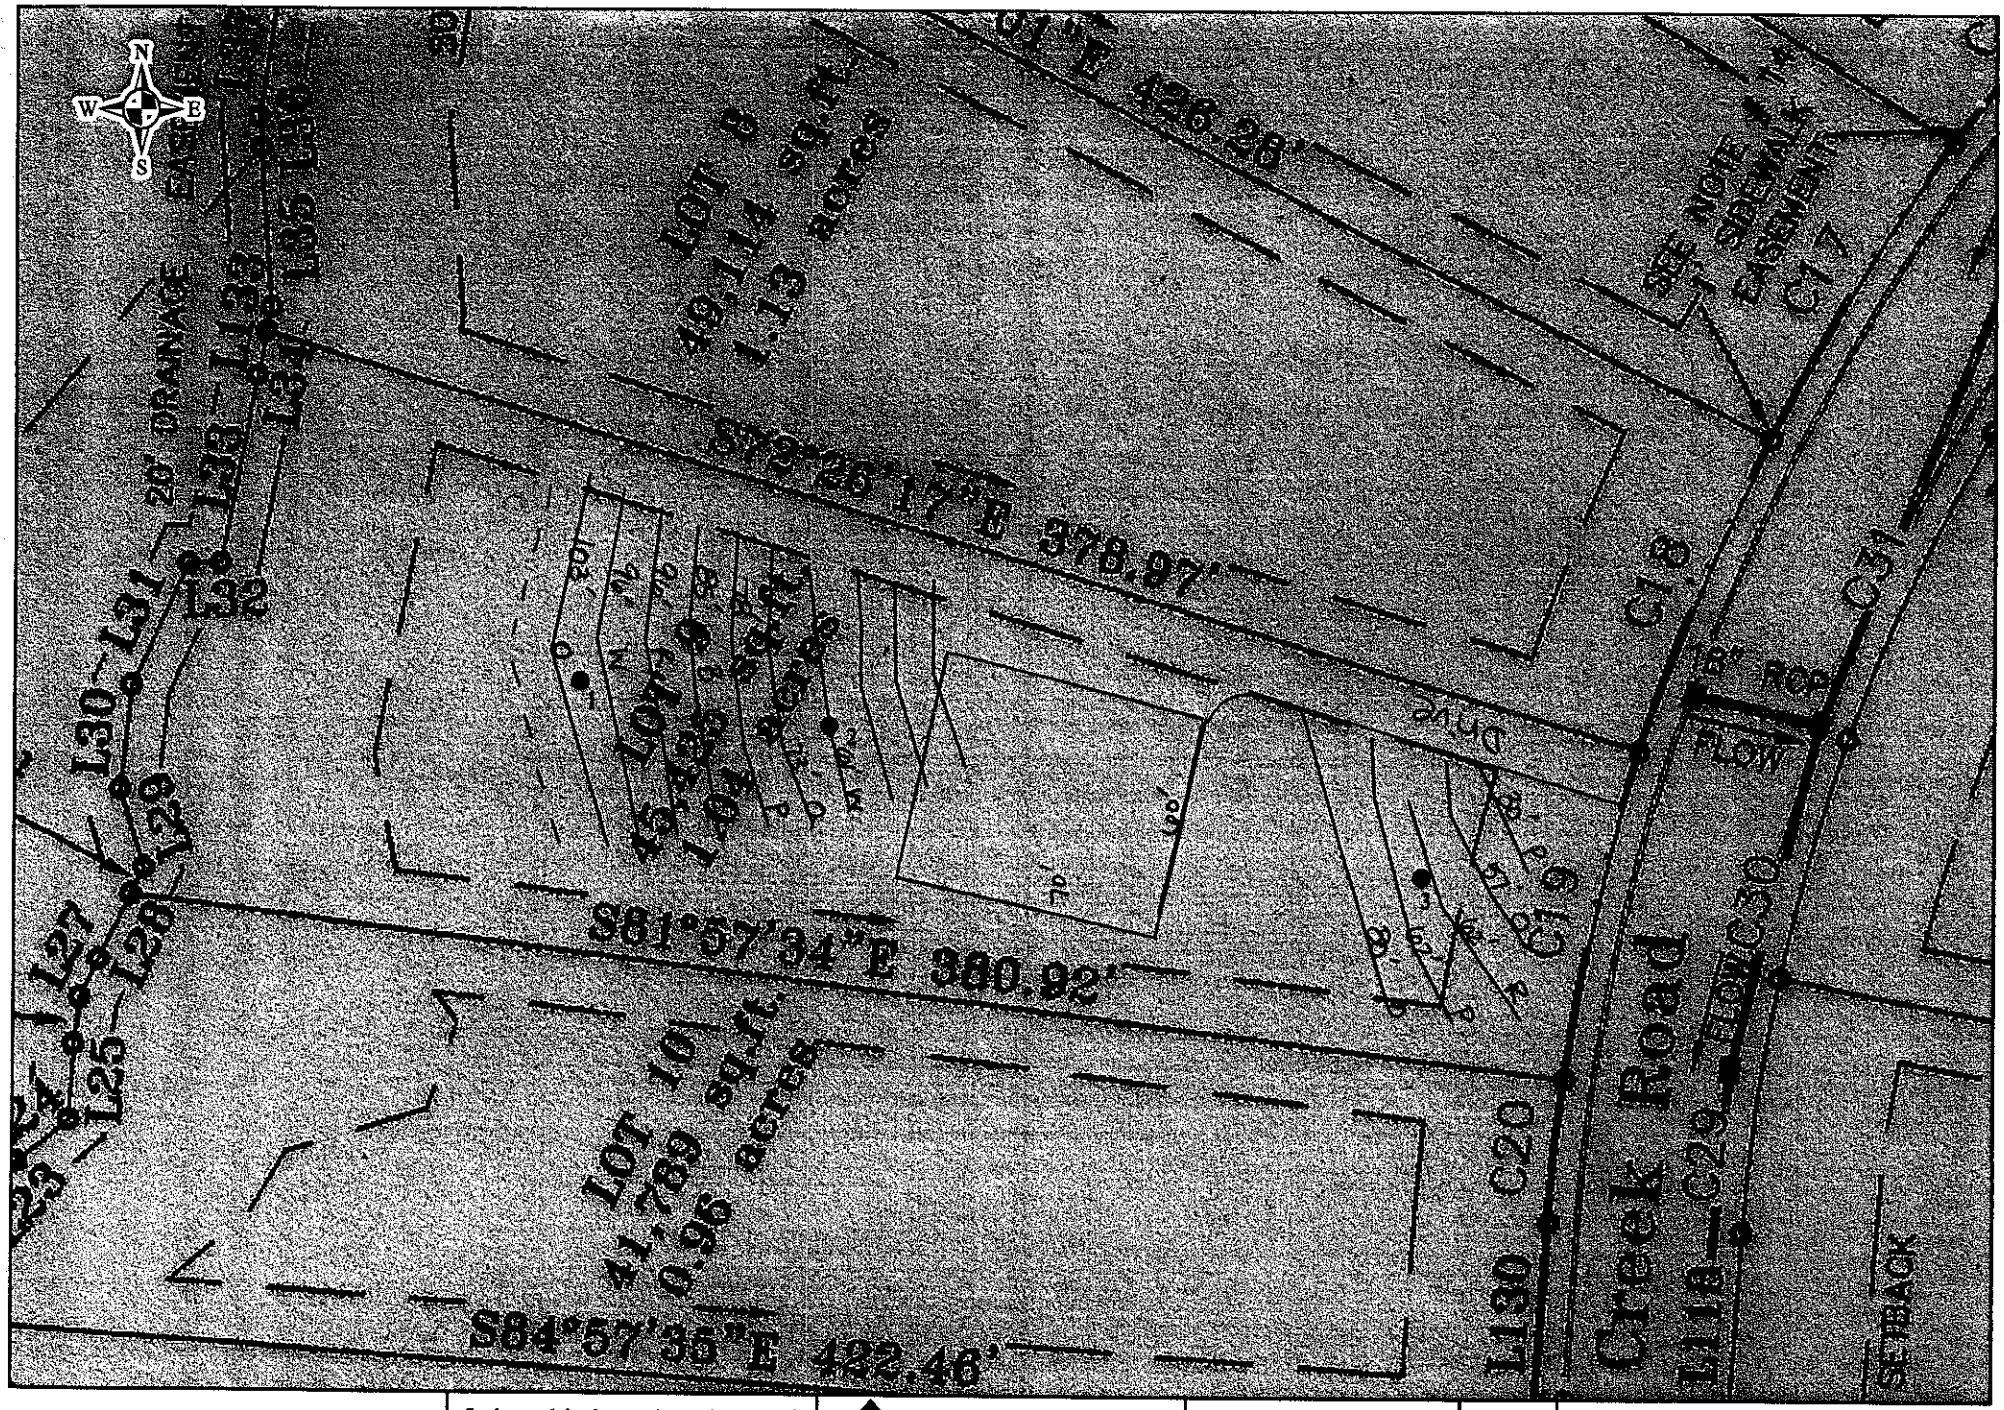


Scale: 1 inch equals 50 feet	S&ME	Lot 9 Chesapeke Pointe	FIGURE	
Drawn by: JBP	ENVIRONMENTAL SERVICES • ENGINEERING • TESTING	Detailed, Scaled Site Plan	1	
Reviewed by: PGP		Iredell County, NC		
Date: March, 2006		S&ME Project #1588-04-011		

Paul
704 996 6330