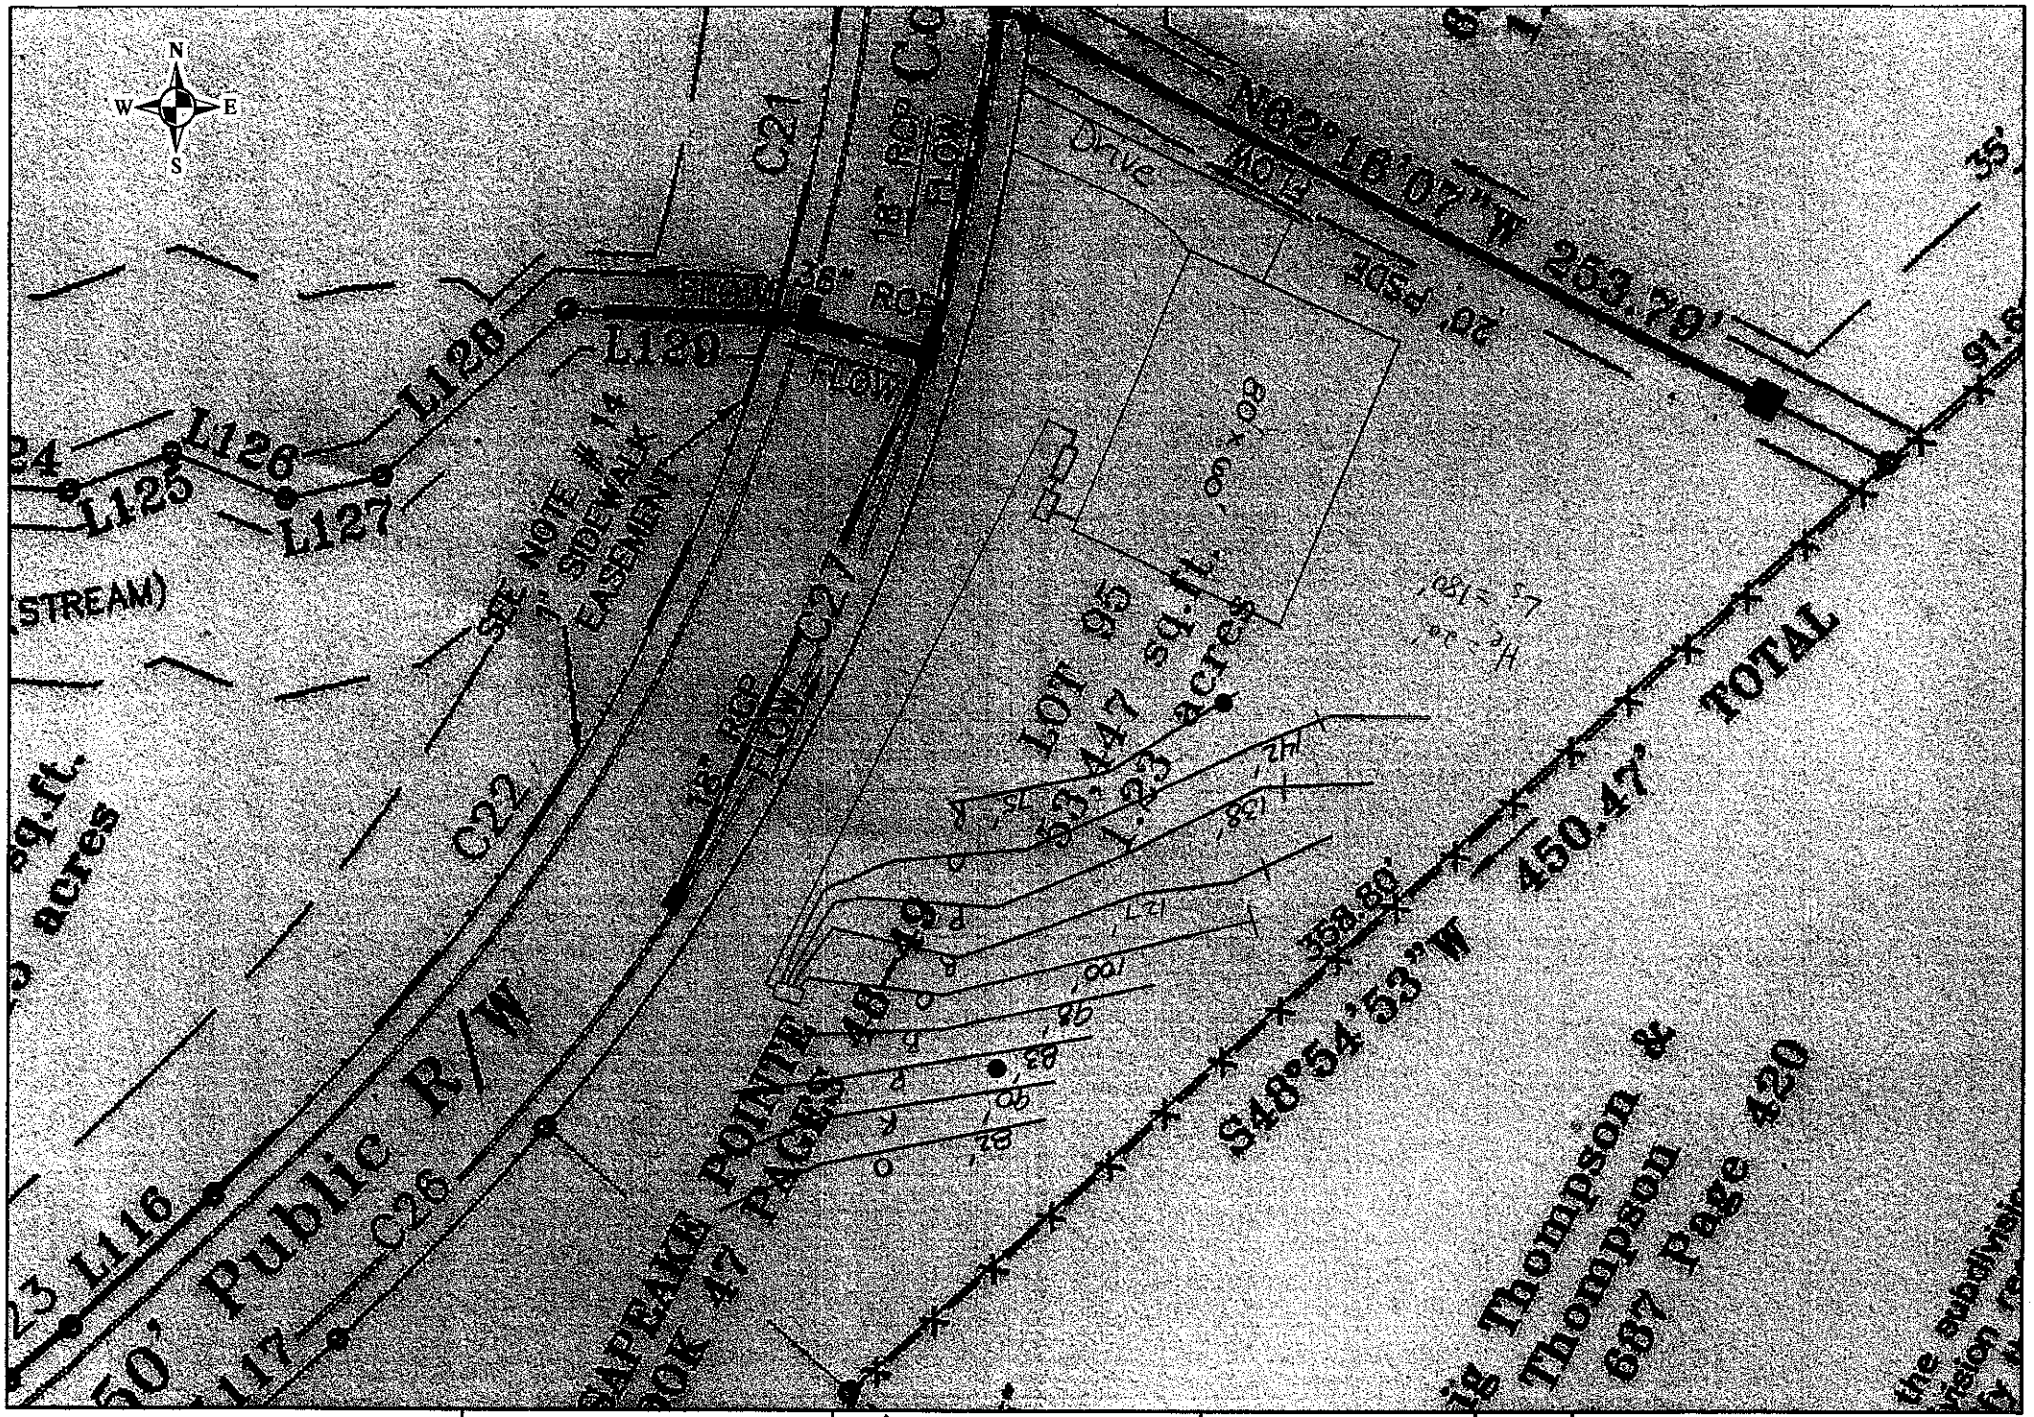


Scale: 1 inch equals 50 feet	S&ME	Lot 95 Chesapeke Pointe	FIGURE
Drawn by: JBP		Detailed, Scaled Site Plan	1
Reviewed by: PGP		Iredell County, NC	
Date: March, 2006	ENVIRONMENTAL SERVICES • ENGINEERING • TESTING	S&ME Project #1588-04-011	