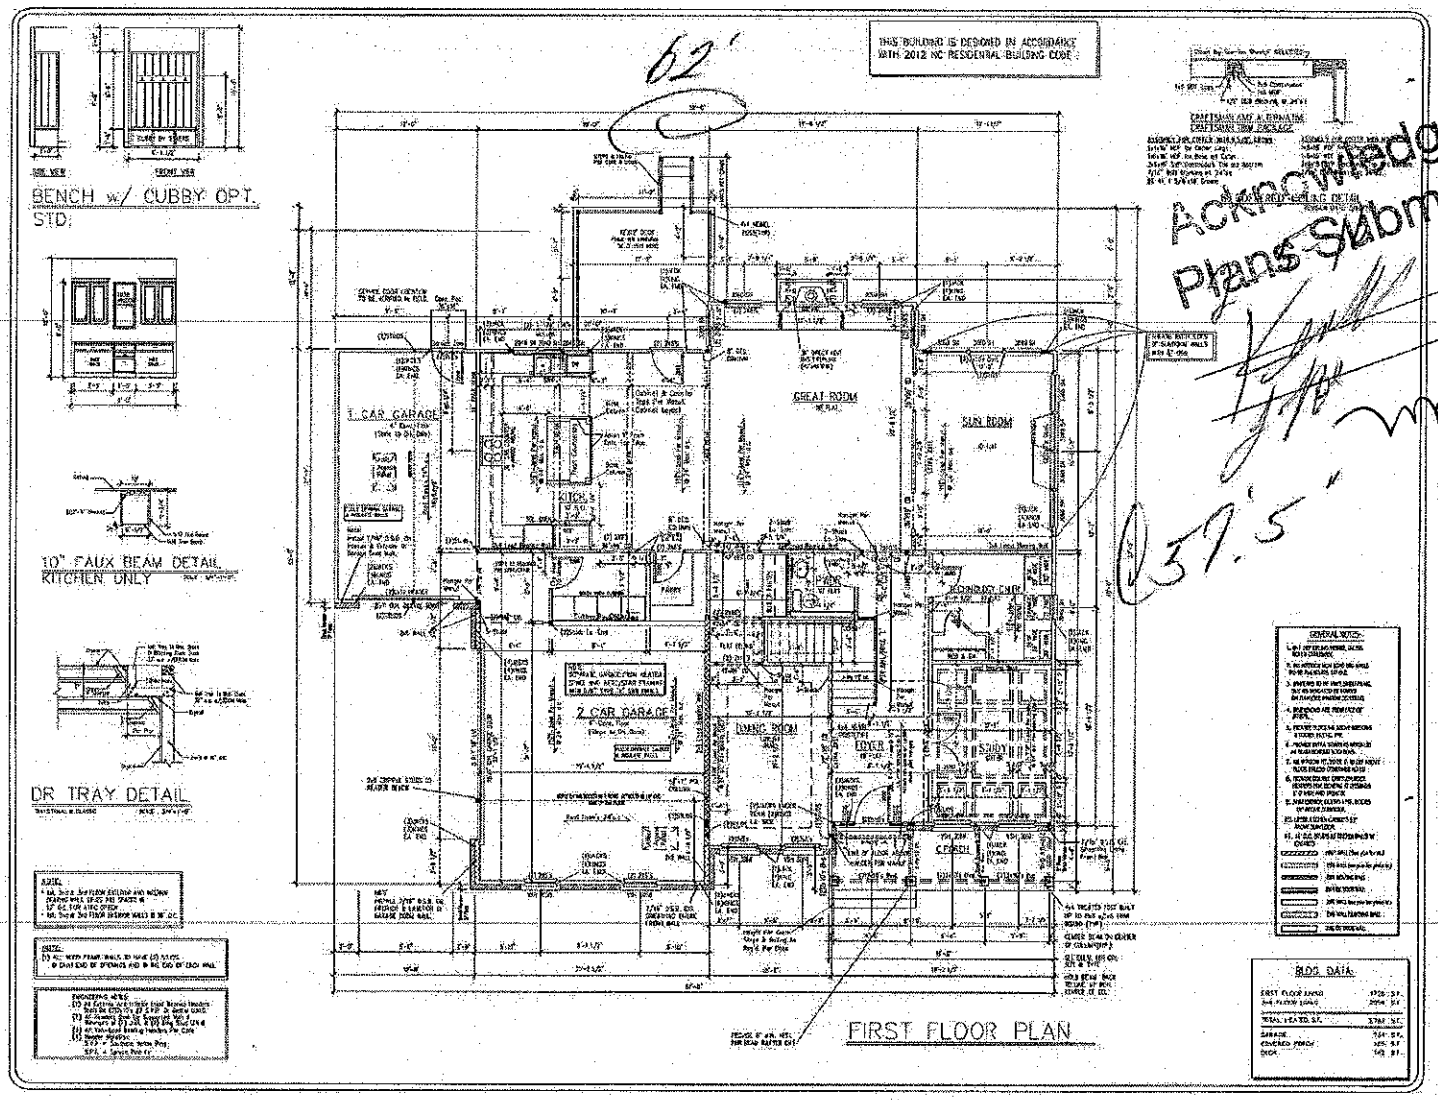


Acknowledgement of Plans Submittal ONLY!

Date

Date

Lot #4

2/29/16

TRADE HOMES L.L.C.
2640 Appledon Park Centre Dr.
Suite 110
Monroe, N.C. 28110
704-226-4868

ROCK RIDGE POINTE

FLOOR PLAN

DRAKE

Copyright Trade Homes L.L.C. All rights reserved. The duplication, reproduction, copying, sale, resale, licensing, or any other distribution or use of these drawings, any portion thereof, or the plans depicted herein, is strictly prohibited.

DRAWN BY: D.P.S.
DATE: 7.23.13
SCALE: 1/4"=1'-0"
REVISION:
JOB: SPEC HOUSE


SHEET:
4


Acknowledgement of
Plans Submittal ONLY!

Date


Date

THIS BUILDING IS DESIGNED IN ACCORDANCE WITH 2012 NC RESIDENTIAL BUILDING CODE

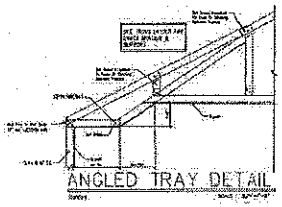

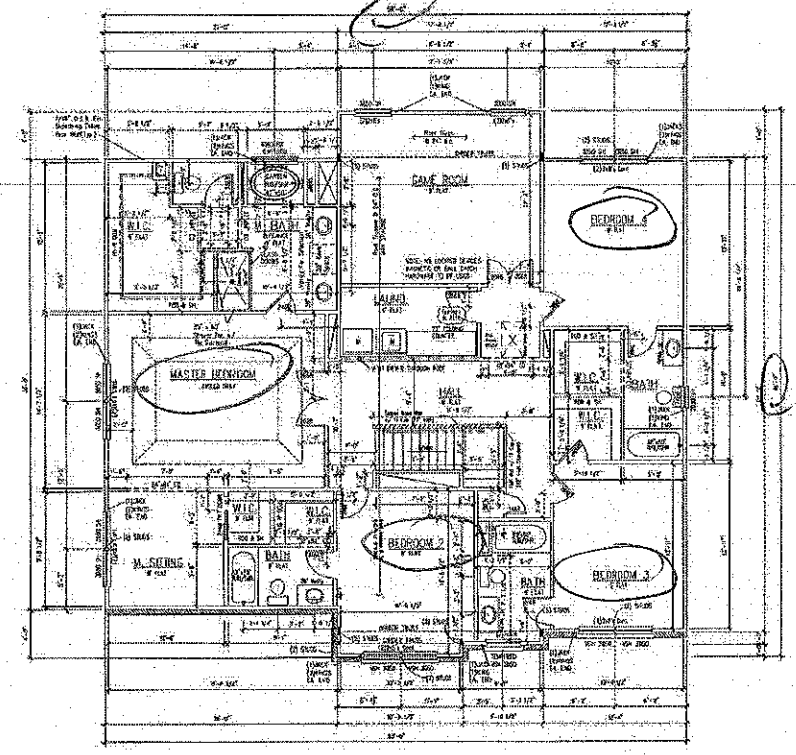

SECOND FLOOR PLAN

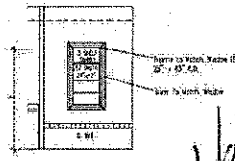

2'-5"-1"

GENERAL NOTES

TRUE HOMES L.L.C.
2649 Brekon Ridge Centre Dr.
Suite 104
Monroe, N.C. 28110
704-226-9486

ROCK RIDGE POINT
LOT #41

FLOOR PLAN

DRAKE

Copyright True Homes L.L.C. All rights reserved. The duplication, reproduction, copying, sale, rental, licensing, or any other distribution or use of these drawings, in any medium thereof, or the plans depicted herein is strictly prohibited.

DRAWN BY: D.P.S.
DATE: 7.23.13
SCALE: 1/4"=1'-0"
REVISION:
JOB: SPEC HOUSE

SHEET:
6