
Acknowledgement Of
Plans Submitted ONLY
Date 7/21/08
Date 7/21/08

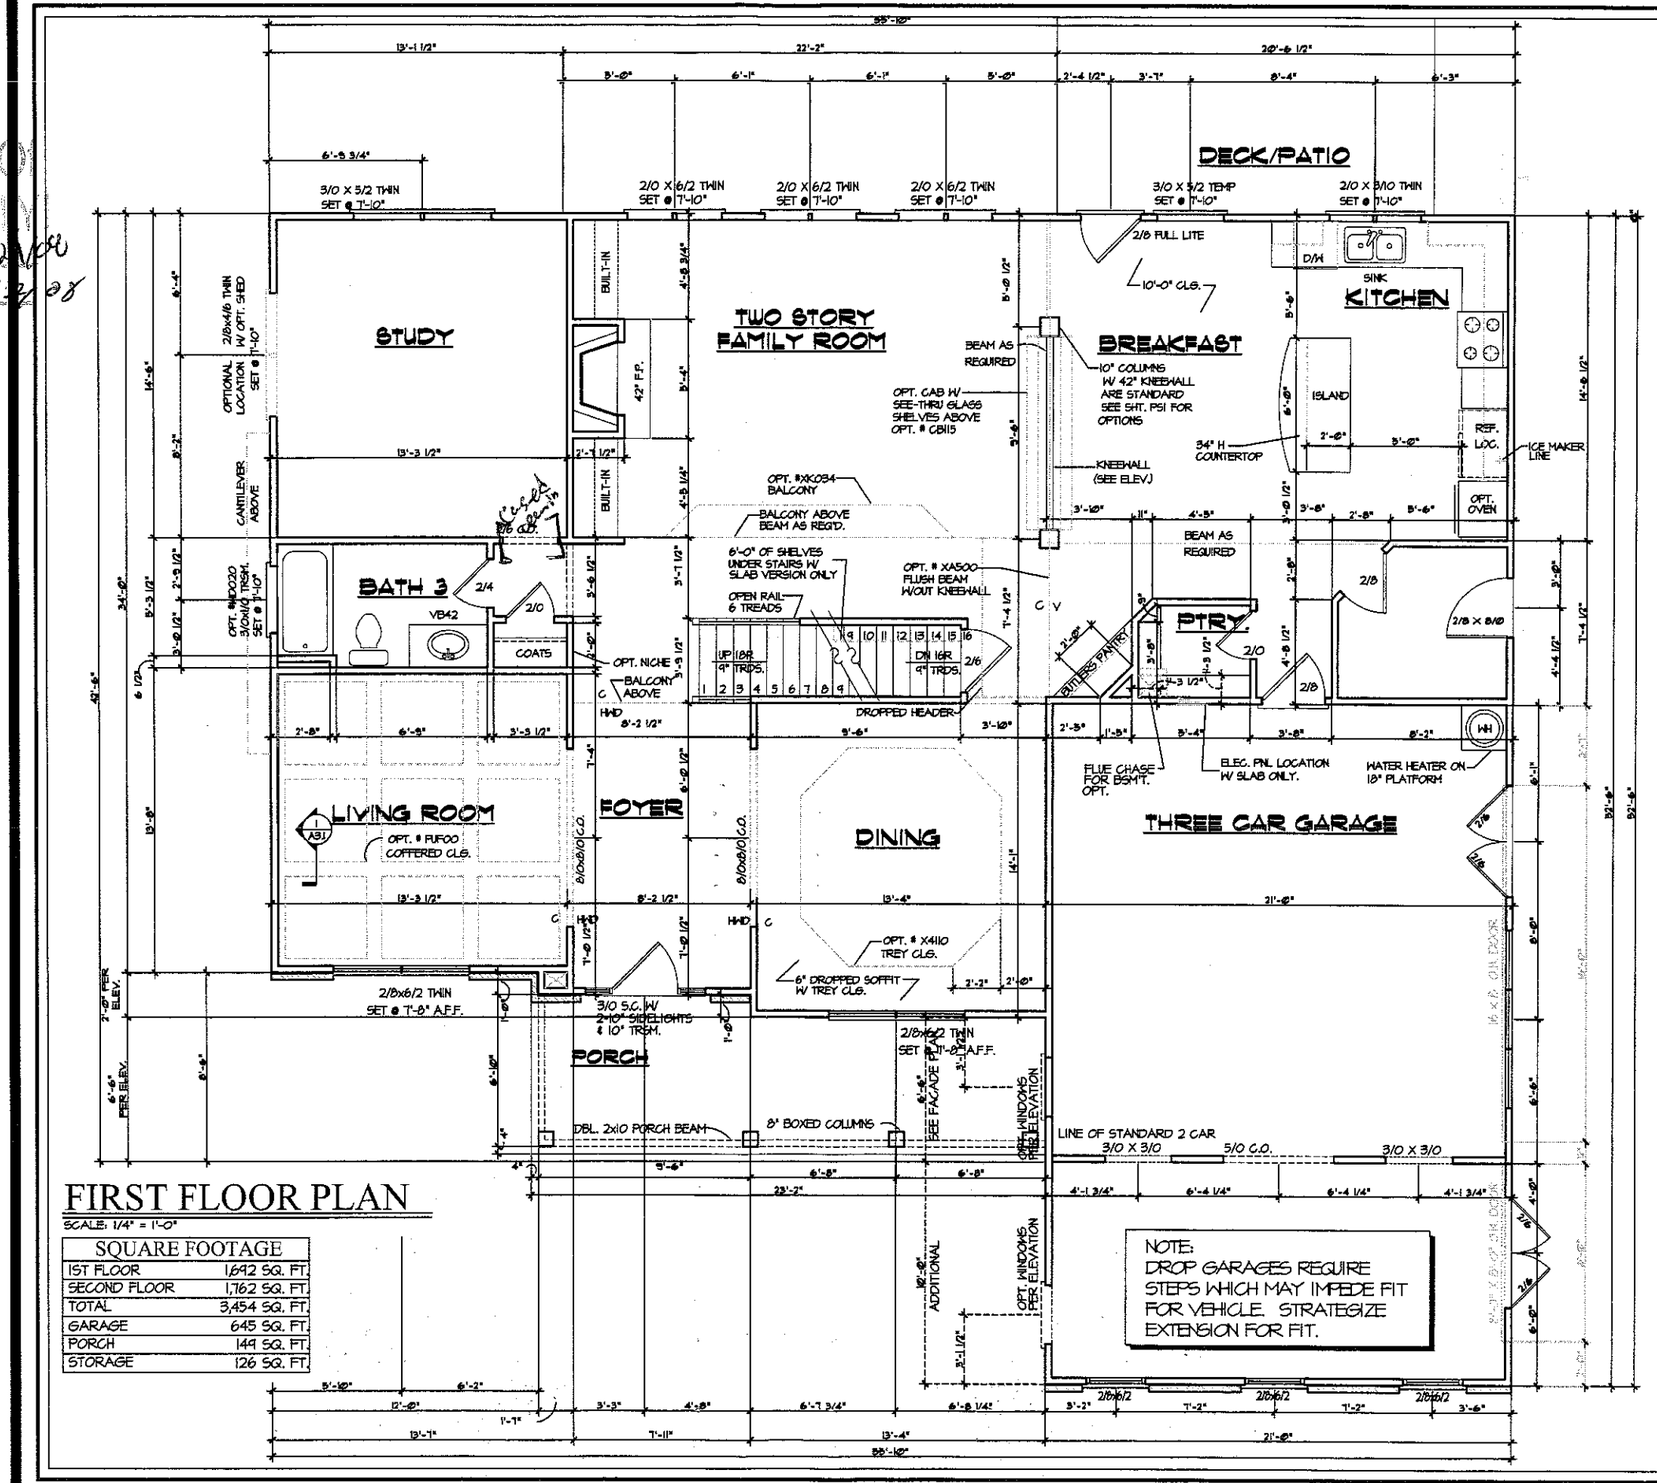

FIRST FLOOR PLAN

SCALE: 1/4" = 1'-0"

SQUARE FOOTAGE	
1ST FLOOR	1,692 SQ. FT.
SECOND FLOOR	1,762 SQ. FT.
TOTAL	3,454 SQ. FT.
GARAGE	645 SQ. FT.
PORCH	149 SQ. FT.
STORAGE	126 SQ. FT.

Chesapeake Fine Homes

Crowe Design & Associates
P.O. Box 1346 Cornelius, NC 28031 (704) 895-4584

LOT #101 CHESAPEAKE POINTE

Biltmore

MOORESVILLE, NORTH CAROLINA

⚠ JUNE 6, 2008

FIRST LEVEL FLOOR PLAN

A4.0