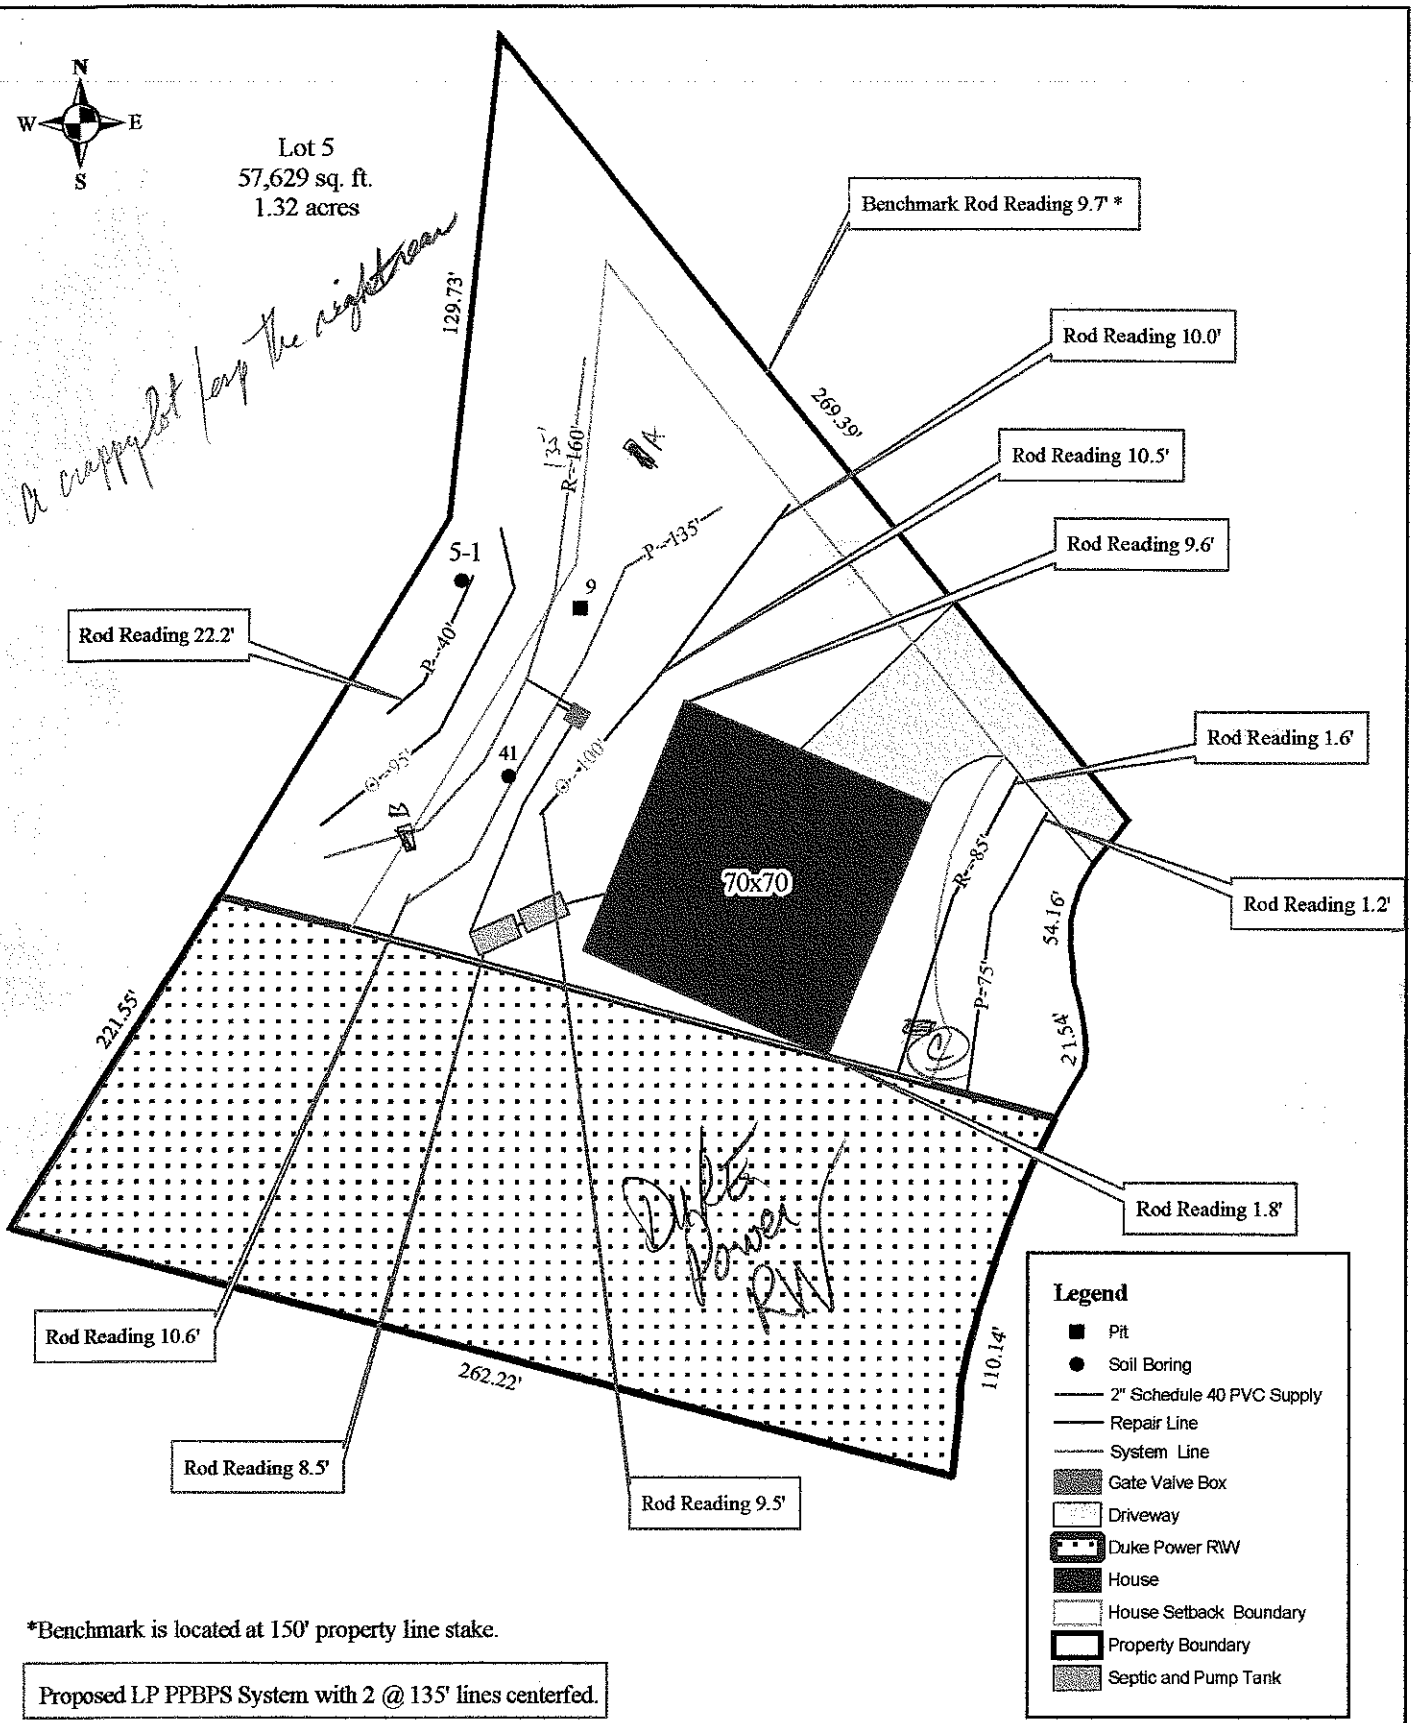


*Benchmark is located at 150' property line stake.

Proposed LP PPBPS System with 2 @ 135' lines centerfed.

Scale: 1 inch equals 50 feet	S&ME	Lot 5 Chesapeke Pointe	FIGURE
Drawn by: JBP	ENVIRONMENTAL SERVICES • ENGINEERING • TESTING	Scaled, Detailed Site Plan	1
Reviewed by: MEM		Iredell County, NC	
Date: July, 2005		S&ME Project #1588-04-011	