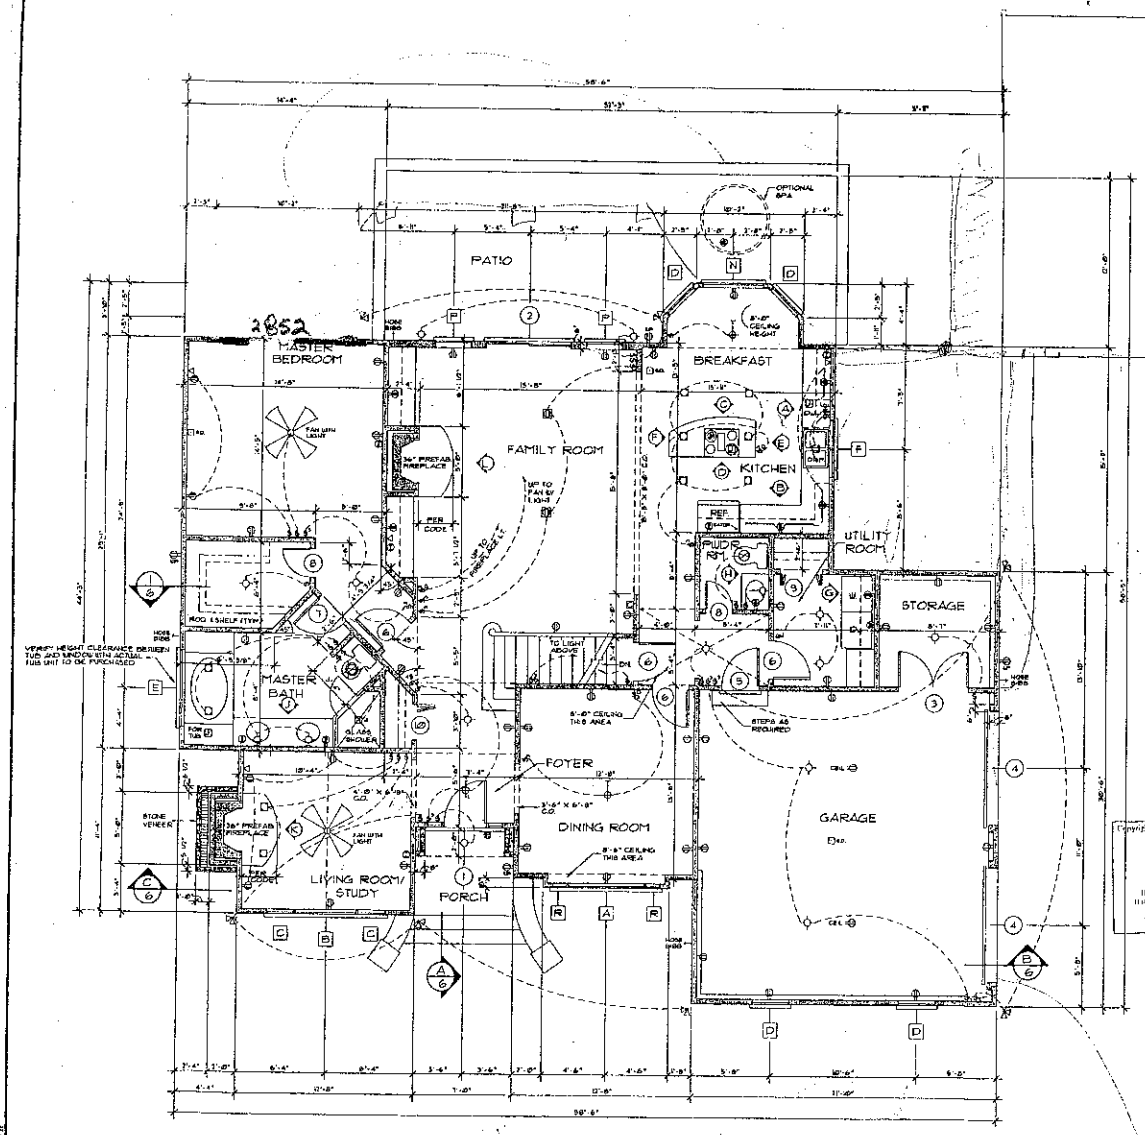


FIRST FLOOR PLAN

FIRST FLOOR	1726 SQ. FT.
SECOND FLOOR	620 SQ. FT.
TOTAL LIVING	2346 SQ. FT.
GARAGE + STORAGE	543 SQ. FT.
BONUS ROOM	365 SQ. FT.
BASEMENT	1726 SQ. FT.

DOOR SCHEDULE

SYMBOL ○

MARK	SIZE	DESCRIPTION	QUAN.
1	3'-0" X 6'-8" X 1 3/4"	EXT. HARDWD W/ (2) 0" SIDELT. + TRAN. *	1
2	6'-0" X 6'-8" X 1 3/4"	EXT. HARDWOOD, FRENCH, SLIDING W/ (1" TRAN.	1
3	(2) 2'-6" X 6'-8" X 1 3/8"	INT. HARDWOOD	1
4	8'-0" X 8'-0"	GARAGE DOOR	2
5	2'-8" X 6'-8" X 1 3/4"	EXT., HARDWOOD, HR. RATED	1
6	2'-8" X 6'-8" X 1 3/8"	INTERIOR HARDWOOD	9
7	2'-6" X 6'-8" X 1 3/8"	INTERIOR HARDWOOD	1
8	2'-0" X 6'-0" X 1 3/8"	INTERIOR HARDWOOD	5
9	3'-0" X 6'-8" X 1 3/8"	INTERIOR BI-FOLD	3
10	17'-6" X 6'-8" X 1 3/8"	INTERIOR BI-FOLD	1

* SEE FRONT ELEVATION FOR TRANSOM

WINDOW SCHEDULE

SYMBOL □

MARK	SIZE	QUAN	DESCRIPTION
A	(2) 2'-0" X 6'-1"	1	DH, WITH 0" TRANSOM *
B	4'-0" X 6'-1"	1	FIXED WITH ARCH TRANSOM *
C	2'-0" X 6'-1"	2	DH, WITH PARTIAL ARCH TRANSOM *
D	2'-8" X 5'-2"	6	DH
E	5'-4" X 4'-6"	1	FIXED
F	(2) 2'-8" X 3'-7"	1	CASEMENT
G	2'-8" X 5'-1"	4	DH
H	5'-8" X 5'-4"	1	FIXED WITH CIRCLE HEAD *
J	1'-8" X 2'-11"	1	CASEMENT
K	2'-8" X 3'-11"	2	FIXED WITH PARTIAL CIRCLE TOP *
L	(2) 2'-3" X 3'-11"	1	CASEMENT
M	6'-0" DIAMETER	1	FIXED CIRCLE HEAD *
N	4'-4" X 6'-1"	2	FIXED
P	3'-8" X 6'-1"	1	DH, WITH 0" TRANSOM *
Q	2'-6 1/2" X 3'-3"	3	VELUX SKYLIGHT VS-3064 * *
R	1'-8" X 6'-1"	2	FIXED WITH 0" TRANSOM *

ALL WINDOWS ARE INSULATED AND WEATHERSTRIPPED.
VERIFY LOCAL CODE EGRESS WINDOW REQUIREMENTS PRIOR TO CONSTRUCTION
VERIFY WINDOW MODEL NUMBERS AND SIZES WITH MANUFACTURER BEFORE STARTING CONSTRUCTION.
* SEE BUILDING ELEVATIONS.
* * VERIFY SKYLIGHT INSTALLATION REQUIREMENTS BEFORE CONSTRUCTION. A CURB INSTALLATION IS RECOMMENDED DUE TO CLIMATIC CONDITIONS. MODEL NUMBER AND/OR ROUGH OPENING SIZE MAY VARY.

ELECTRICAL LEGEND

SYMBOL	DESCRIPTION
⊕	DUPLEX OUTLET (GROUNDED TYPE)
⊕WP	WEATHER PROOF DUPLEX OUTLET
⊕SW	WALL SWITCH CONTROLLED DUPLEX OUTLET
⊕CK	ABOVE COUNTER LOCATION
⊕FS	FLUSH FLOOR WALL SWITCH CONTROLLED DUPLEX OUTLET, OWNER VERIFY LOCATION
⊕220	220 VOLT OUTLET OR CONNECTION
TV	TELEVISION ANTENNA / CABLE OUTLET
T	TELEPHONE OUTLET LOCATION
C	DOOR CHIME LOCATION
J	120 VOLT JUNCTION BOX
$	SINGLE POLE WALL SWITCH
$D	SINGLE POLE WALL SWITCH WITH DIMMER
$3	3-WAY WALL SWITCH
$3D	3-WAY WALL SWITCH WITH DIMMER
	CEILING MOUNTED LIGHT FIXTURE
	WALL BRACKET MOUNTED LIGHT FIXTURE
	SUSPENDED CEILING MOUNTED LIGHT FIXTURE
	RECESSED DIRECTIONAL CEILING LIGHT FIXTURE
	RECESSED CEILING LIGHT FIXTURE
	RECESSED LIGHT FOR WET AREA
	ONE TUBE UNDER COUNTER FLUORESCENT LIGHT
	EXTERIOR CAST ALUMINUM FLOOD LIGHTS
	CEILING MOUNTED FAN - PADDLE
	CEILING MOUNTED FAN - EXHAUST
	CEILING MOUNTED FAN AND HEATER
	PORCELAIN LAMPHOLDER
	DOOR BELL BUTTON
	SMOKE DETECTOR
	CEILING MOUNTED FAN, LIGHT, AND HEATER

NOTE:
VERIFY ALL LOCAL CODES, ENERGY TYPES, AND SITE CONDITIONS PRIOR TO CONSTRUCTION. NEVER SELECTED MECHANICAL SYSTEMS WITH OWNER PRIOR TO CONSTRUCTION. RECOMMENDED LOCATIONS ARE AS FOLLOWS:
THE WATER HEATER MAY TYPICALLY BE PLACED IN THE BASEMENT OR IN THE GARAGE.
HVAC UNITS MAY TYPICALLY BE PLACED IN THE BASEMENT FOR FIRST FLOOR AND IN THE ATTIC FOR THE SECOND FLOOR.
HVAC EQUIPMENT IN ATTIC SPACE SHALL BE ACCESSIBLE BY AN OPENING AS LARGE AS THE LARGEST PIECE OF EQUIPMENT AND IN NO CASE LESS THAN 22"X36".
SEE STRUCTURAL DRAWINGS FOR ADDITIONAL INFORMATION.
INSULATE AROUND ALL BATHS AND UTILITY ROOM.
TYPICAL WALL 2X4'S = 16" O.C. UNLESS OTHERWISE DIMENSIONED


COPYRIGHT © 2/28/04 ALL RIGHTS RESERVED BY DONALD A. GARDNER ARCHITECTS, INC.
NOT TO BE COPIED OR REPRODUCED WITHOUT WRITTEN PERMISSION.

Reversed
House
Plan -
Garage of opposite side

Acknowledgement Of
Plans Submittal ONLY!
Date 2-18-05
Date 2/18/05


STANDARD DESIGN PACKAGE
DONALD A. GARDNER
ARCHITECTS, INC.
P.O. BOX 28178 • GREENVILLE S.C. • 29616
864 • 288 • 7580
www.dongardner.com

DESIGN NO. 262-A
SHEET NO. 3 OF 4
FIRST FLOOR PLAN

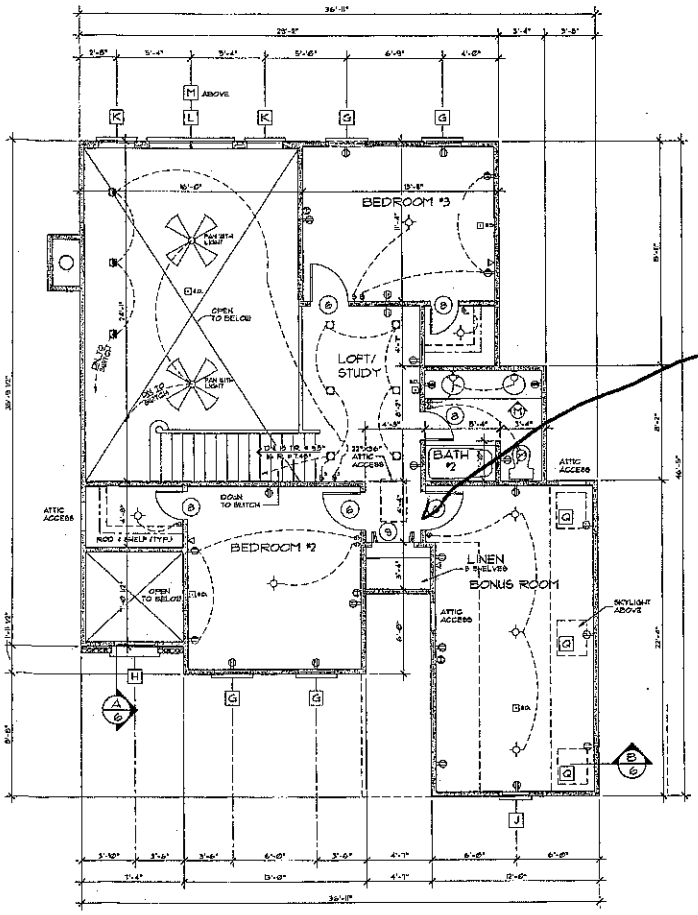


SECOND FLOOR PLAN 1/4" = 1'-0"

no casing at all just hall

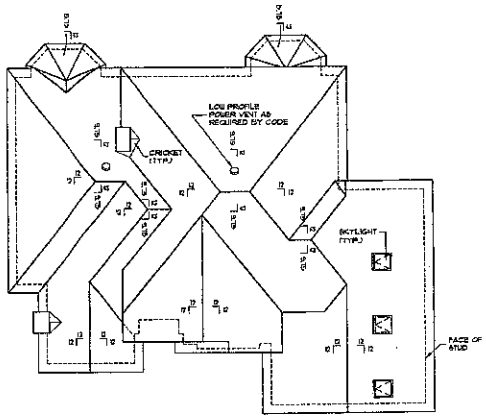

ROOF PLAN 1/8" = 1'-0"

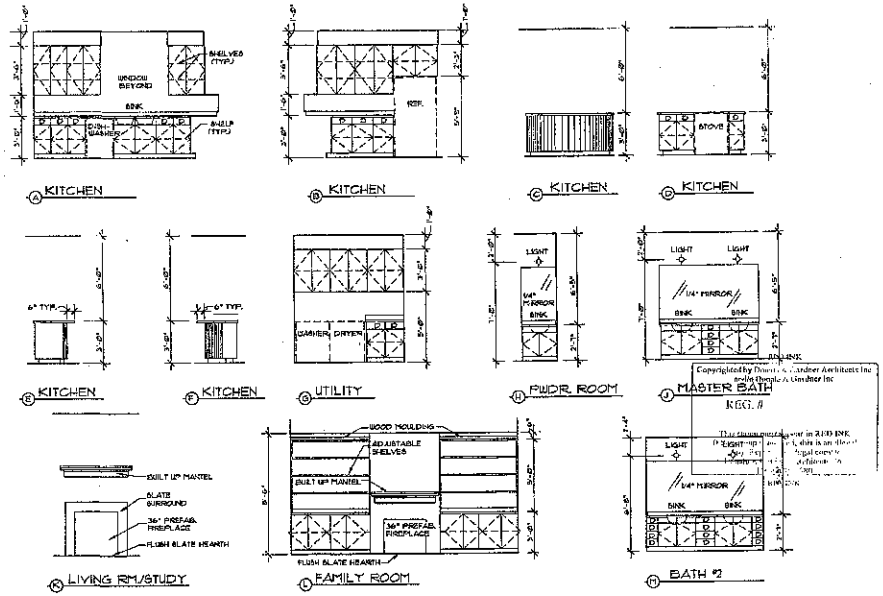

INTERIOR ELEVATIONS 1/4" = 1'-0"

Acknowledgement Of Plans Submittal ONLY!

Date 2-18-05

Date 2/18/05

DO NOT SCALE DRAWINGS.
COPYRIGHT © 6/26/84 ALL RIGHTS RESERVED BY DONALD A. GARDNER, ARCHITECT, INC.
NOT TO BE COPIED OR REPRODUCED WITHOUT WRITTEN PERMISSION

ALL FEDERAL, STATE, AND LOCAL CODES, ORDINANCES, REGULATIONS ETC. SHALL BE CONSIDERED AS PART OF SPECIFICATIONS FOR THIS BUILDING AND SHALL TAKE PRECEDENCE OVER ANYTHING SHOWN, DESCRIBED, OR IMPLIED WHERE SAME ARE AT VARIANCE

REVISIONS 2-15-05

STANDARD DESIGN DOCUMENT

DONALD A. GARDNER
ARCHITECTS, INC.
P.O. BOX 26178 • GREENVILLE, S.C. • 29616
864 • 288 • 7680
www.donaldgardner.com

DESIGN NO. 362-A
SHEET 4 OF 4 DR
SECOND FLOOR PLAN