
Acknowledgement of
Plans Submittal ONLY!

APPROVED JUN 01 2016

Date

Date

66' 0"

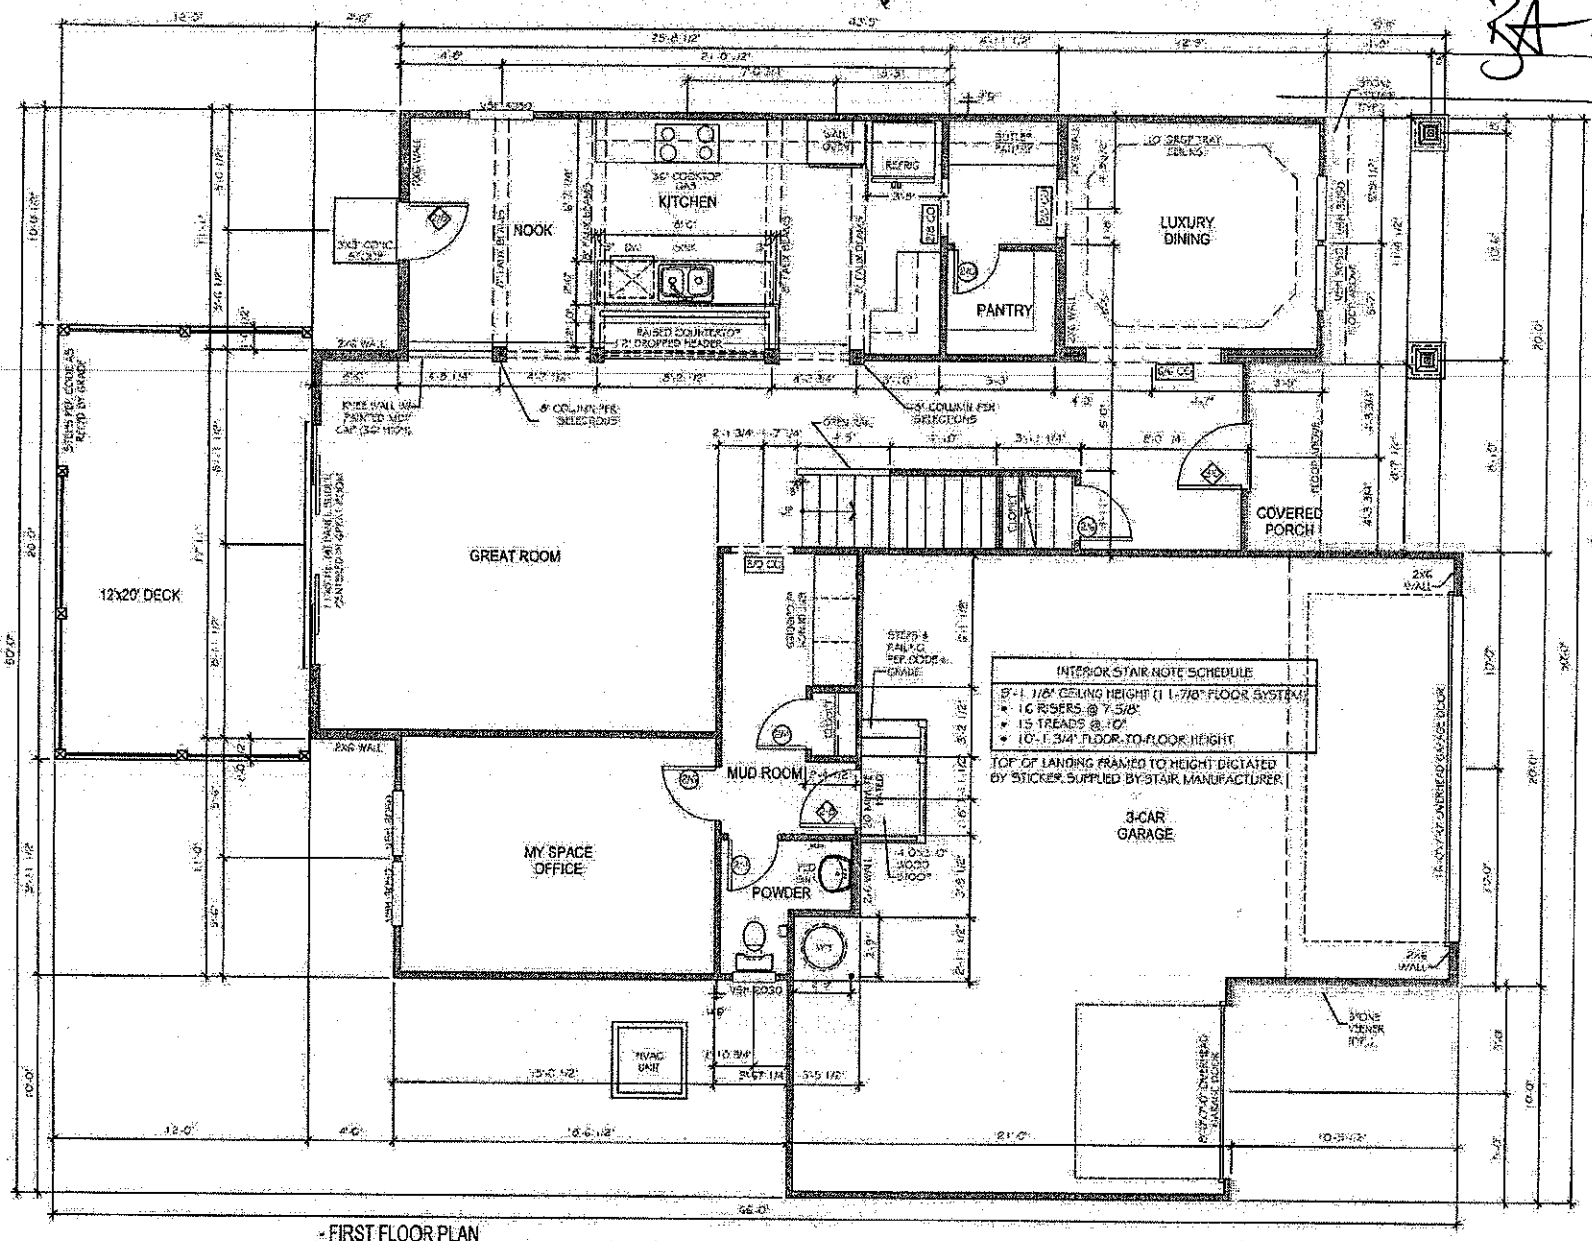

- FIRST FLOOR PLAN

66' 0"

50' 0"

TrueHomes
It's All About It
2649 Brighton Ridge Centre Dr.
Suite 104
Monroe, N.C. 28110
704-226-9488

ROCKRIDGE POINT
LOT #13

THE RILEY
PLAN # 2912

IREDELL

DRAWN BY: [illegible]
DATE: 5-16-16
SCALE: 3/16"=1'-0"
CHECKED BY: [illegible]


SHEET:
A2.1

Acknowledgement of
Plans Submittal ONLY!

BA Date APPROVED JUN 01 2016

Date

48' 5"

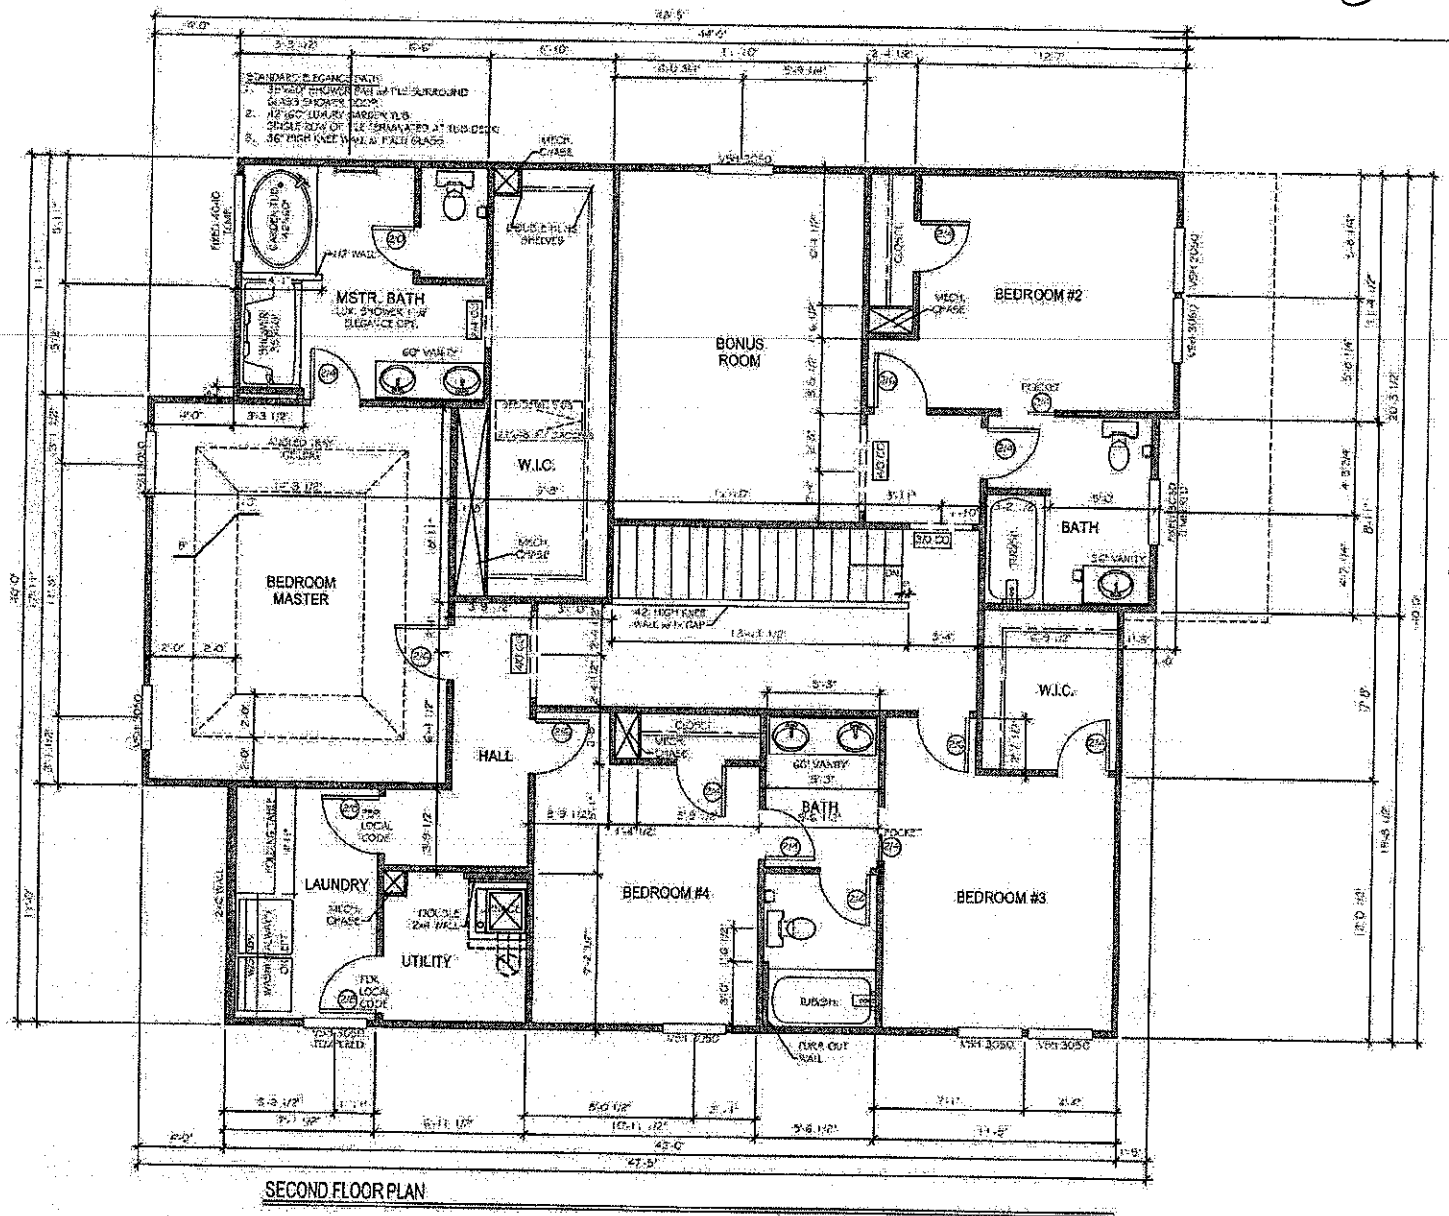

5-23-16

40'

TrueHomes
IT'S ALL ABOUT U
2649 Breton Ridge Centre Dr.
Suite 104
Monroe, N.C. 28110
704-226-9496

ROCKRIDGE POINT
LOT #13

THE RILEY
PLAN # 2912

IREDELL

DRAWN BY:
DATE: 5-16-16
SCALE:
CHECKED BY:

SHEET:
A2.2