
Acknowledgement of
Plans Submittal ONLY!

SA Date APPROVED MAY 16 2016

Date

2696 - FIRST FLOOR PLAN

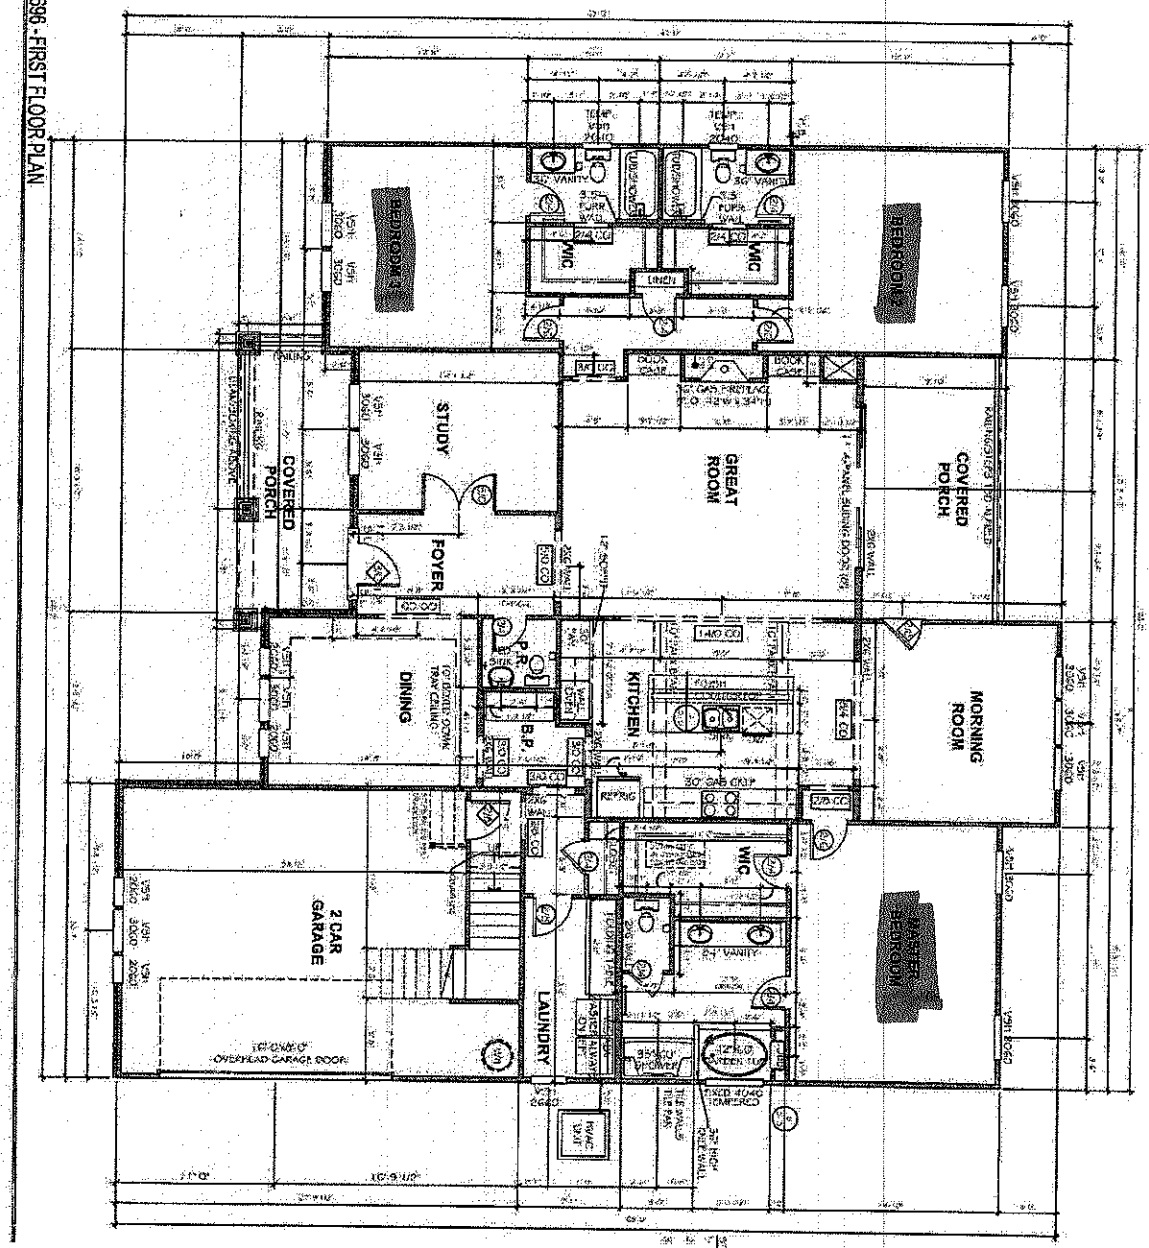

SHEET: A2.1	DRAWN BY: JD DATE: 4.7.16 SCALE: 1/8"=1'-0" CHECKED BY: JD	THE HARDWICK 2697 COUNTY	ROCK RIDGE POINT LOT #12	TrueHomes IT'S ALL ABOUT U 2649 Brekon Ridge Centre Dr. Suite 104 Monroe, N.C. 28110 704-226-9486


Acknowledgement of Plans Submittal ONLY!

BA

APPROVED MAY 16 2016

Date

Date

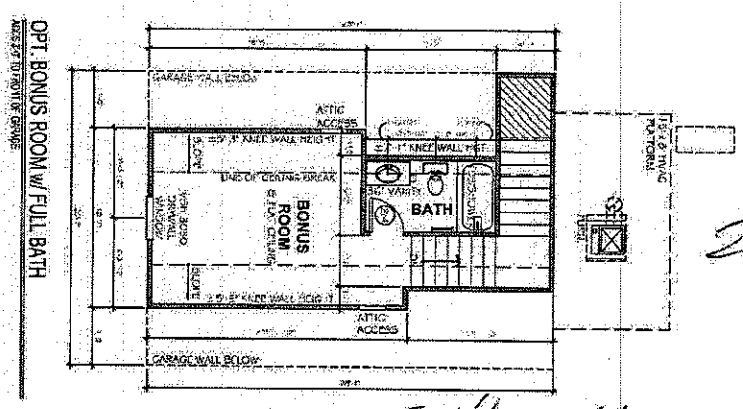

22' 7"

25' 1"

4-12-16

SHEET: A2.2	DRAWN BY: JG DATE: 4.7.16 SCALE: 1/8"=1'-0" CHECKED BY: JD	THE HARDWICK 2697 COUNTY	ROCK RIDGE POINT LOT #12	TrueHomes IT'S ALL ABOUT U 2649 Brekon Ridge Centre Dr. Suite 104 Monroe, N.C. 28110 704-226-9486