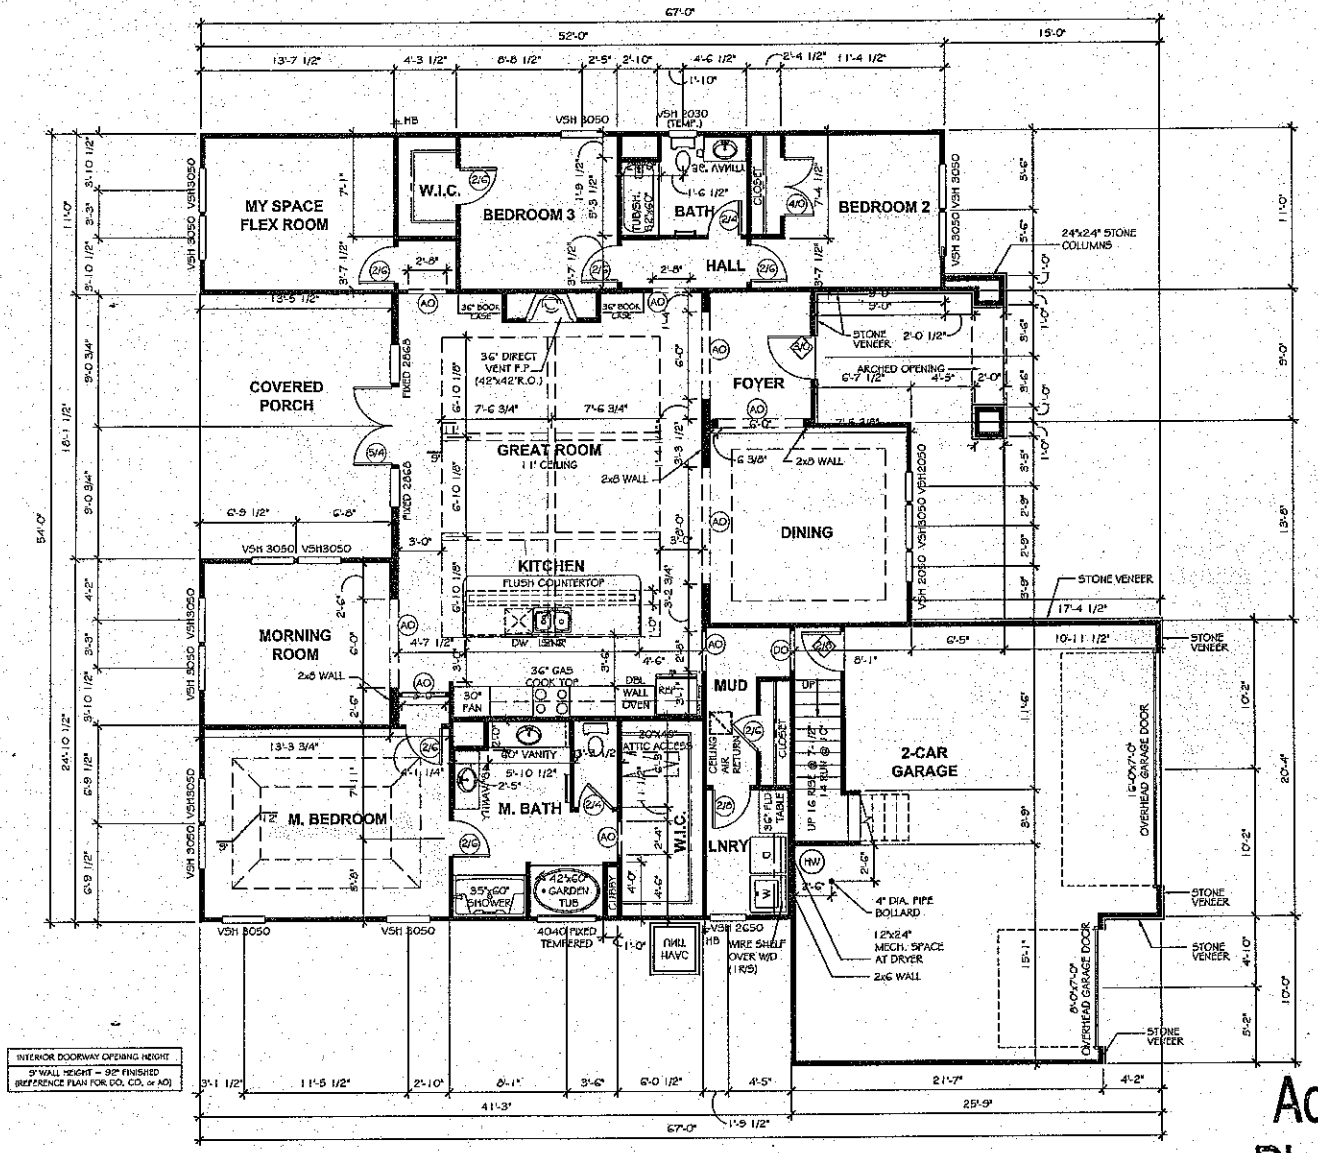


FIRST FLOOR PLAN - 2233

NORTH CAROLINA PROFESSIONAL 29249 ENGINEER KEVIN P. MUNSON

NORTH CAROLINA REGISTERED RESIDENTIAL STRUCTURES, P.C. No. C-3295 CERTIFICATE OF AUTHORIZATION

RESIDENTIAL STRUCTURES, PC.
3440 N. Davidson St.
Charlotte, N.C. 28205
Seal for Structural Only

TrueHomes
WE VALUE WHAT YOU VALUE
2649 Brekon Ridge Centre Dr.
Suite 104
Monroe, N.C. 28110
704-226-9486

ROCKRIDGE POINT
LOT 3

FIRST FLOOR PLAN
LOT SPECIFIC

THE LANGLEY

Copyright True Homes L.L.C. All rights reserved. The distribution, reproduction, copying, sale, rental, licensing, or any other distribution or use of these drawings, any section there of, or the plans depicted hereon is strictly prohibited.

DRAWN BY: R.W.A.
DATE: 10-15-14
SCALE: 1/8"= 1'-0"
CHECKED BY: S.T.
SHEET: A2.0

Acknowledgement Of Plans Submittal ONLY!


Richard Form Date 10/27/14

_____ Date _____

Acknowledgement Of Plans Submittal ONLY!

_____ Date_____

_____ Date_____

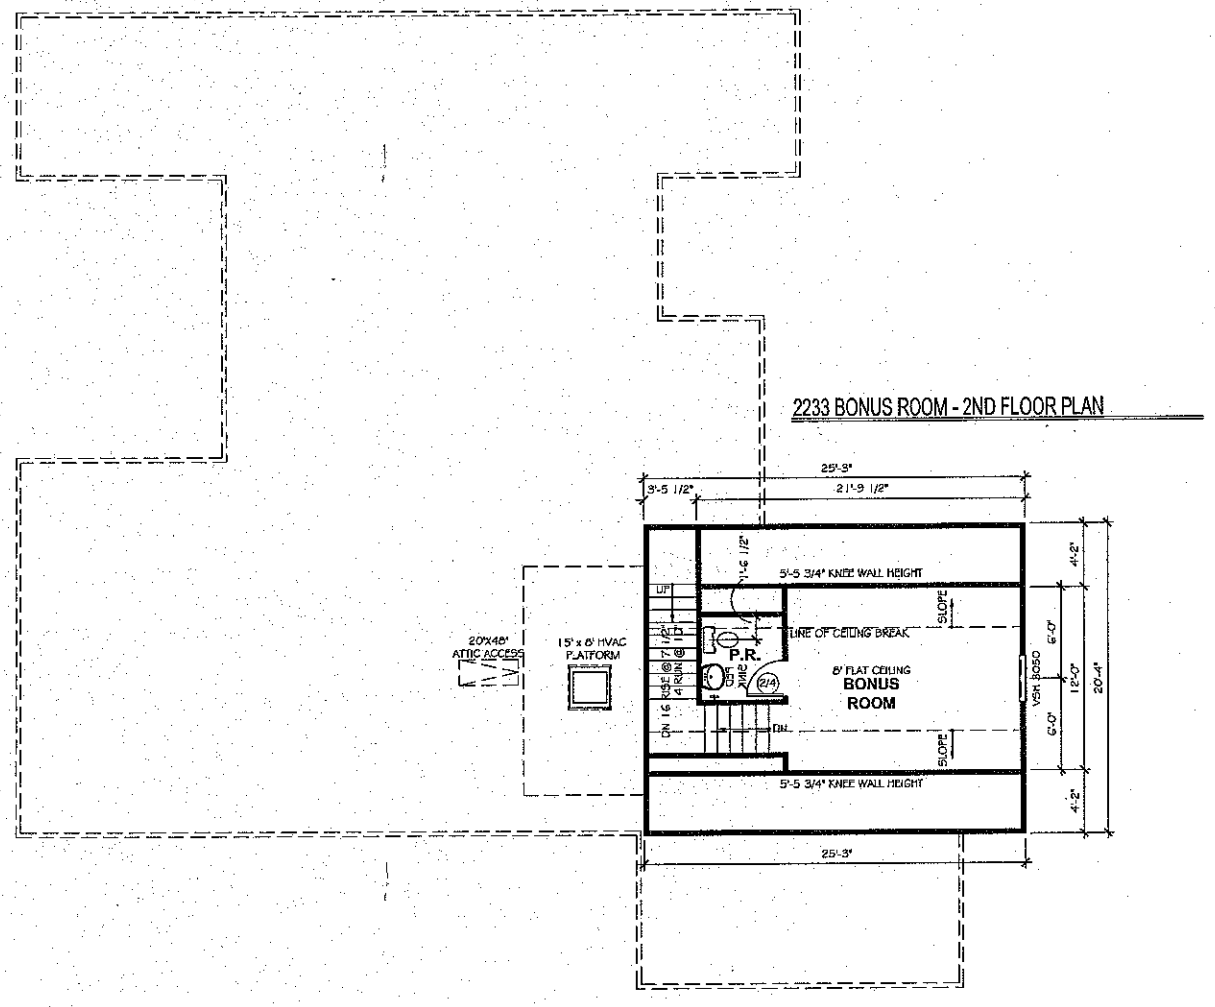

NORTH CAROLINA PROFESSIONAL ENGINEER SEAL 29249 JOHN P. MUNION

NORTH CAROLINA RESIDENTIAL STRUCTURES, P.C. No. C3239 CERTIFICATE OF AUTHORIZATION

RESIDENTIAL STRUCTURES, P.C.
3440 N. Davidson St.
Charlotte, N.C. 28205
Seal for Structural Only

TrueHomes
WE VALUE WHAT YOU VALUE
2649 Brekon Ridge Centre Dr.
Suite 104
Monroe, N.C. 28110
704-226-9486

ROCKRIDGE POINT LOT 3

SECOND FLOOR PLAN
LOT SPECIFIC

THE LANGLEY

Copyright True Homes L.L.C., All rights reserved. The duplication, reproduction, copying, sale, rental, licensing, or any other distribution or use of these drawings, any portion there of, or the plans depicted hereon is strictly prohibited.

DRAWN BY:	R.W.A.
DATE:	10-15-14
SCALE:	1/8"=1'-0"
CHECKED BY:	K.T.

SHEET: A2.0