NT OF ENVIRONMENT, HEALTH, AND NATURAL RESOURCES
OF ENVIRONMENTAL HEALTH
TE WASTEWATER SECTION

Sheet ___ of ___
PROPERTY ID #: _____
COUNTY: _____


SOIL/SITE EVALUATION
for ON-SITE WASTEWATER SYSTEM

OWNER: _____ APPLICANT: _____
ADDRESS: _____ APPLICATION DATE: _____ DATE EVALUATED: 12/14
PROPOSED FACILITY: _____ PROPOSED DESIGN FLOW (.1949): _____ PROPERTY SIZE: _____
LOCATION OF SITE: Lot 7 PROPERTY RECORDED: _____
WATER SUPPLY: ☐ Private ☒ Public ☒ Well ☐ Spring ☐ Other _____
EVALUATION METHOD: ☒ Auger Boring ☐ Pit ☐ Cut
TYPE OF WASTEWATER: ☒ Sewage ☐ Industrial Process ☐ Mixed

PROFILE #	.1948 LANDSCAPE POSITION/ SLOPE %	HORIZON DEPTH (IN.)	SOIL MORPHOLOGY (.1941) .1941 STRUCTURE/ TEXTURE	.1941 CONSISTENCE/ MINERALOGY	OTHER PROFILE FACTORS .1942 SOIL WETNESS/ COLOR	.1943 SOIL DEPTH	.1956 SAPRO CLASS	.1944 RESTR HORIZ	PROFILE CLASS & LTAR
1	L	0-4	Mo GR SCL	FR SS/SP	Br				
		4-14	Mo SBK C	FR SS/SP	Red				
		14-45	WK SBK CL	FR SS/SP	Yel Red, C sap				-3
2		0-10	WKSBK scl	fr ss sp					
		10-32	SBK C	fr ss sp sap					
		32-52	WKSBK CL sap	fr ss sp					3
3	5-8% L	0-7	WKSBK Brown scl/scl	fr ss sp					
		7-35	SBK red c	fr sp ss sap	few rock				
		35-57	WKSBK red cl	fr ss sp /	few rock sap				3
4									

DESCRIPTION	INITIAL SYSTEM	REPAIR SYSTEM
Available Space (.1945)		
System Type(s)		

OTHER FACTORS (.1946): _____
SITE CLASSIFICATION (.1948): _____
EVALUATED BY: _____

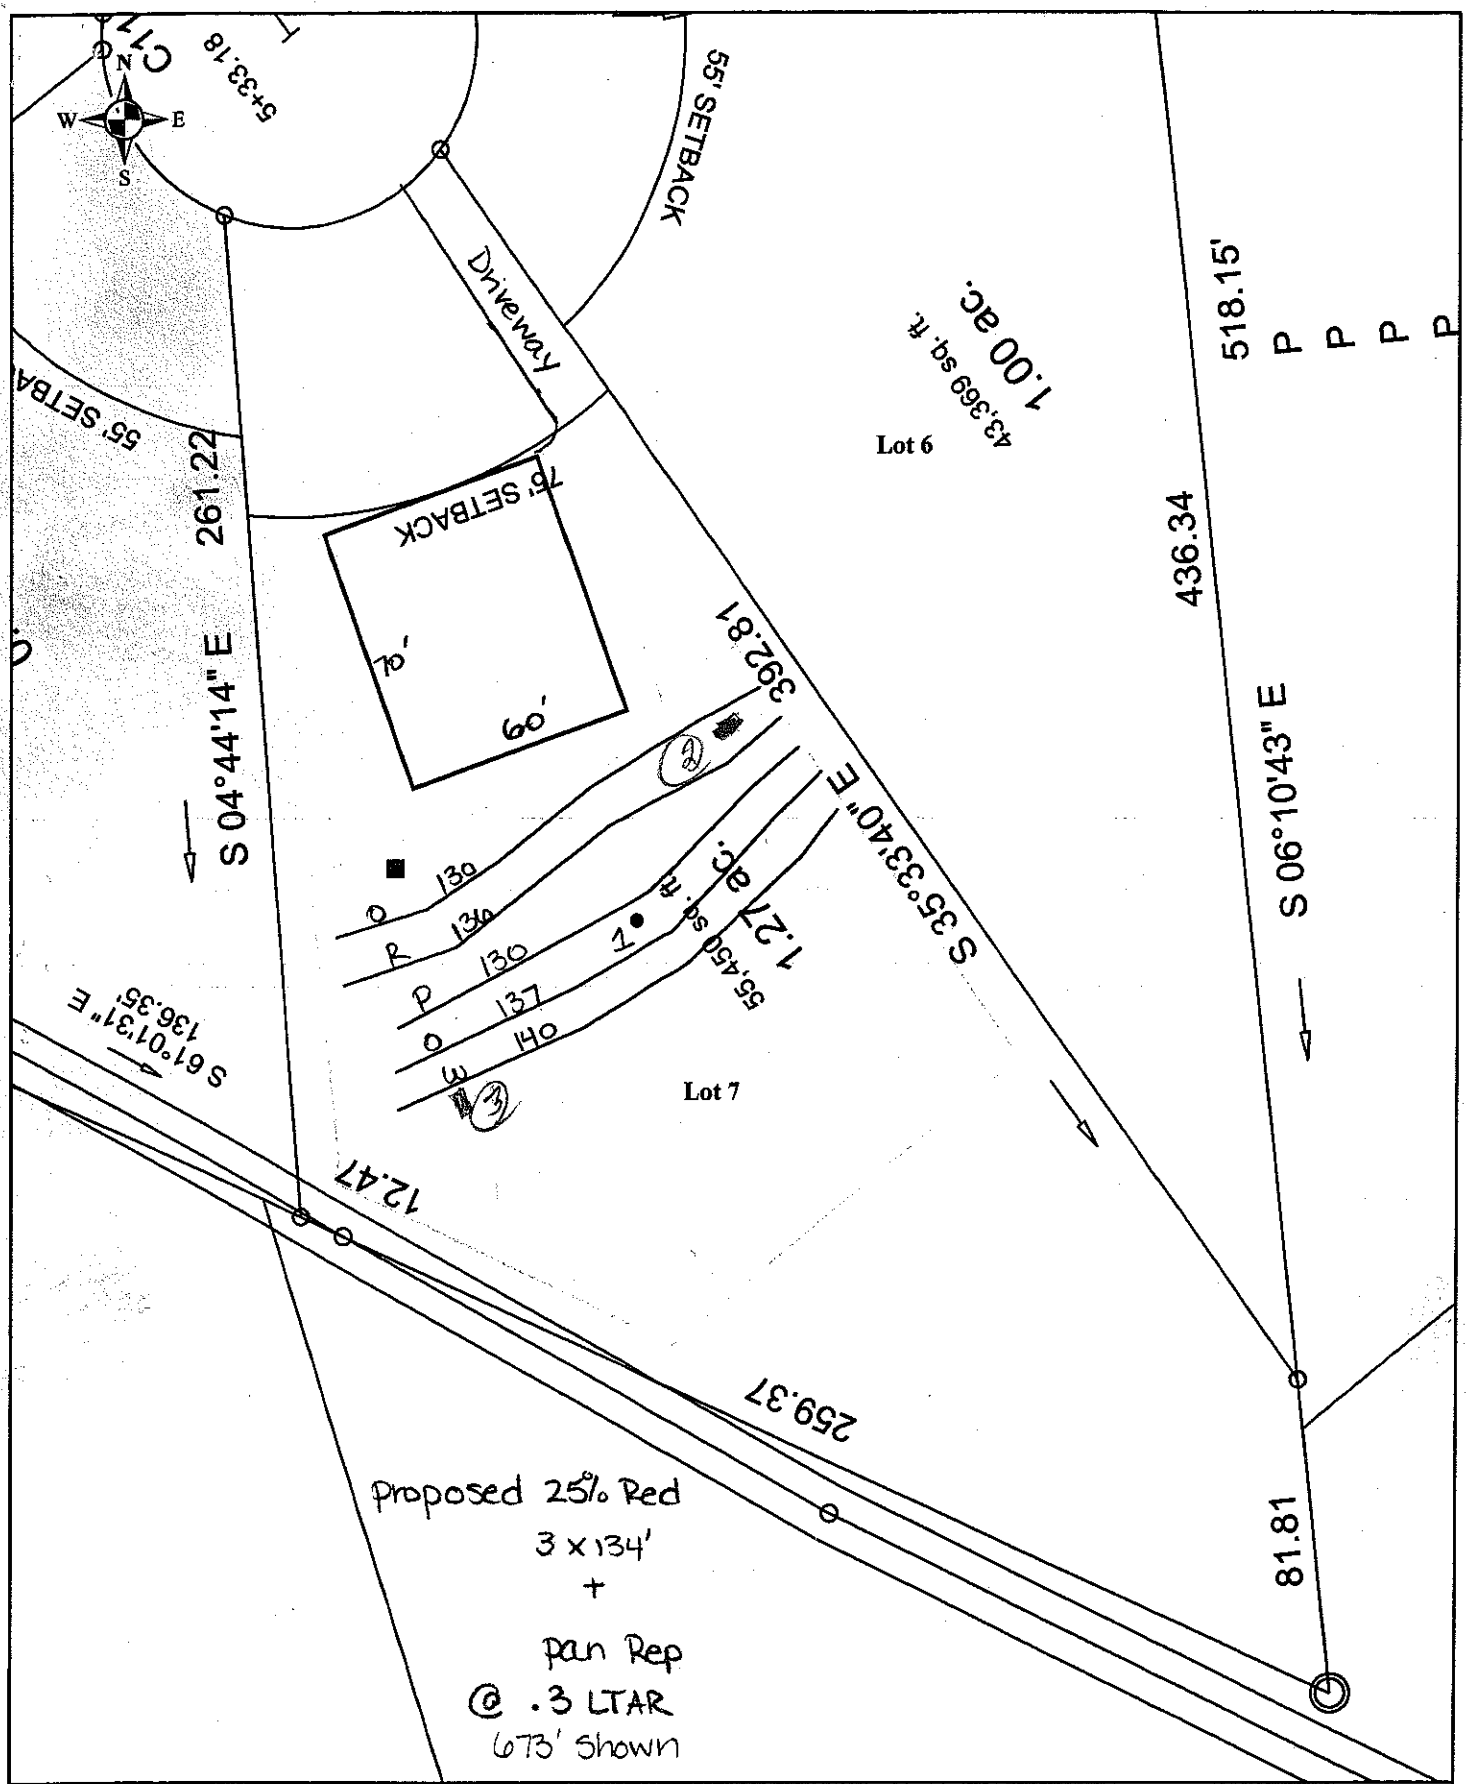

Scale: 1 inch equals 50 feet	S&ME	Rocky Ridge - Lot 7	FIGURE
Drawn by: JBP		Scaled, Detailed Site Plan	1
Reviewed by: PGP		Iredell County, NC	
Date: January, 2006	ENVIRONMENTAL SERVICES • ENGINEERING • TESTING	S&ME Project #1588-05-081	