
2757 - FIRST FLOOR PLAN

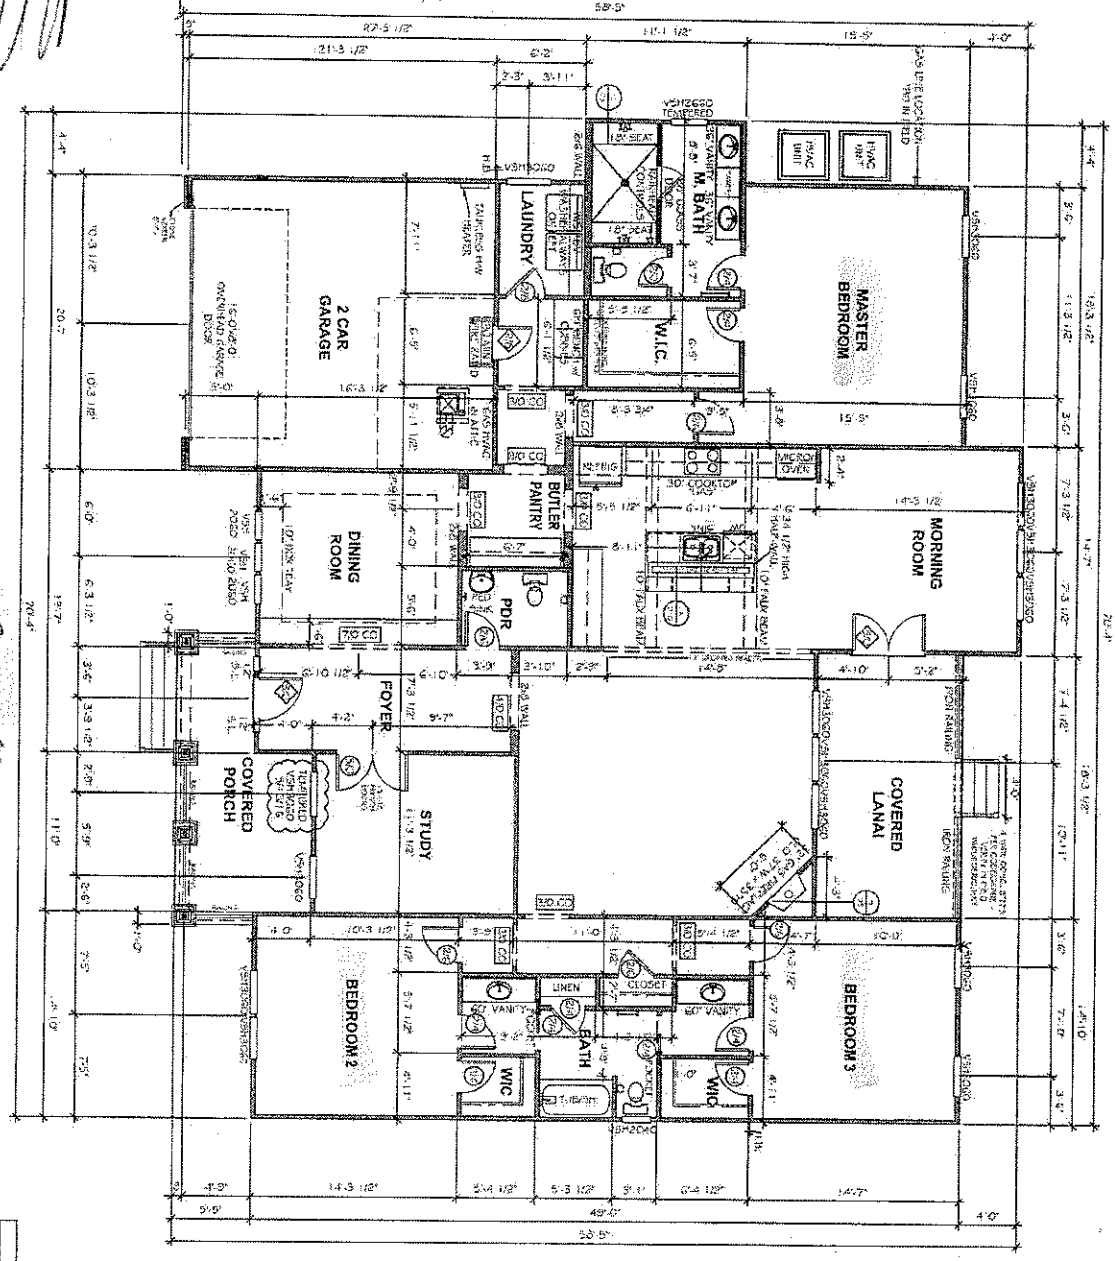

Acknowledgement Of Plans Submitted ONLY!

Buyer _____ Date 7/29/16

Buyer _____ Date _____

★ constructed home is a 3-BR (per walkthrough)

SHEET:	A2.1
DRAWN BY:	TH
DATE:	4.2.15
SCALE:	1/4"=1'-0"
CHECKED BY:	D

THE HAWTHORNE
2757

IREDELL

ROCK RIDGE
POINT
LOT #5

TrueHomes
IT'S ALL ABOUT U
2649 Brekon Ridge Centre Dr.
Suite 104
Monroe, N.C. 28110
704-226-9486