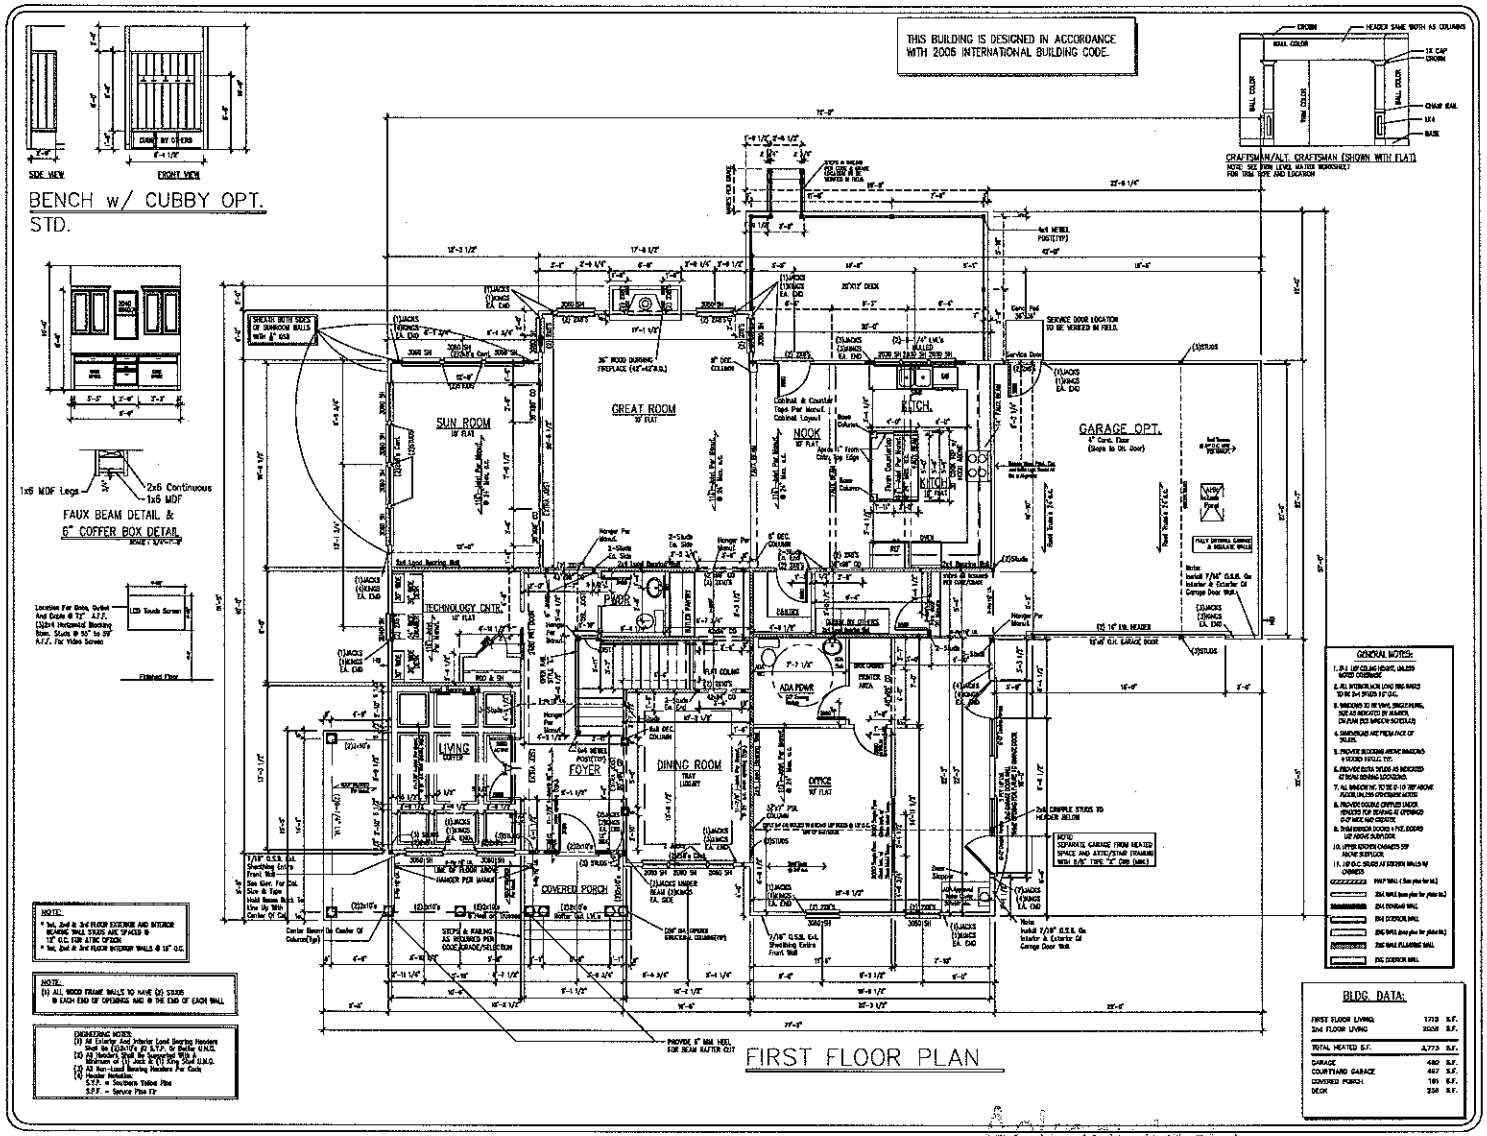


TRUE HOMES L.L.C.
2649 Brekon Ridge Centre Dr.
Suite 104
Monroe, N.C. 28110
704-226-9486

ROCK RIVER FARMS
LOT #43

FLOOR PLAN

DRAKE


Copyright True Homes L.L.C. All rights reserved. The duplication, reproduction, copying, sale, rental, licensing, or any other distribution or use of these drawings, any portion there of, or the plans depicted hereon is strictly prohibited.

DRAWN BY: D.P.S.
DATE: 11.24.12
SCALE: 1/4"=1'-0"
REVISION:
JOB: SPEC HOUSE


SHEET:
4

Acknowledgement Of
Plans Submittal ONLY
Maira Cotes Date 2/6/13
Date 2/7/13

THIS BUILDING IS DESIGNED IN ACCORDANCE WITH 2006 INTERNATIONAL BUILDING CODE.

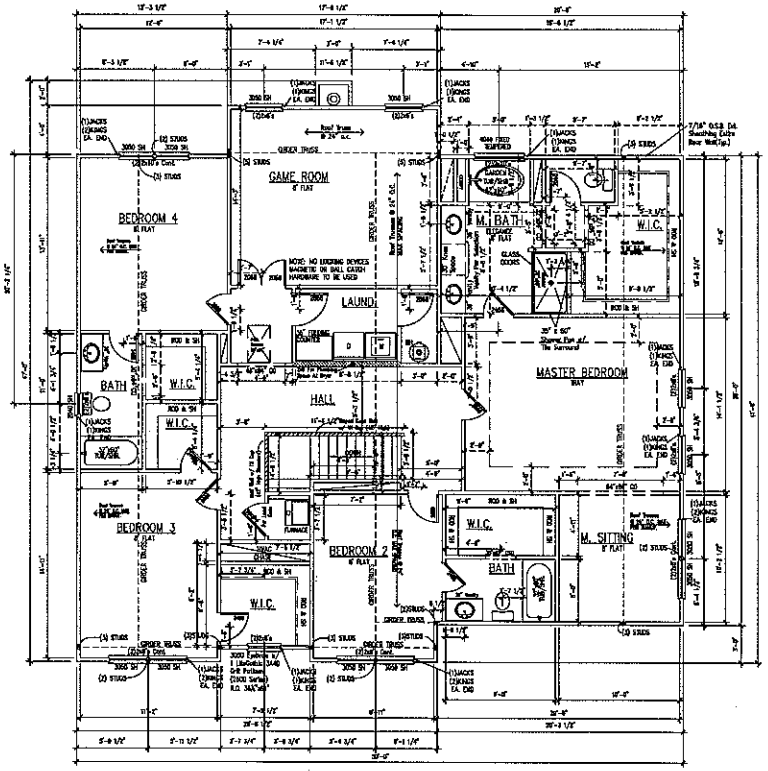


SECOND FLOOR PLAN

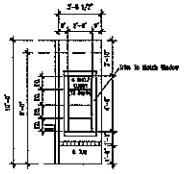

3 SHELF CUBBY

SCALE : 1/4"=1'-0"

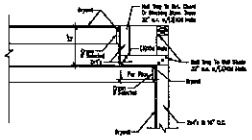

MB TRAY DETAIL

SCALE : 1/4"=1'-0"

GENERAL NOTES:

NOTE:
* 1st, 2nd & 3rd FLOOR EXTERIOR AND INTERIOR BEARING WALL STUDS ARE SPACED @ 12" O.C. FOR ATTIC OPTION
* 1st, 2nd & 3rd FLOOR INTERIOR WALLS @ 16" O.C.

NOTE:
(3) ALL WOOD FRAME WALLS TO HAVE (2) STUDS @ EACH END OF OPENINGS AND @ THE END OF EACH WALL

ENGINEERING NOTES:
(1) All Exterior And Interior Load Bearing Headers Shall Be (2)2x10's U.N.O. (2) S.Y.P. = Southern Yellow Pine
(3) All Headers Shall Be Supported With A Minimum Of (1) Jack & (1) King Stud U.N.O.
(4) All Non-Load Bearing Headers Per Code
Header Notation:
S.Y.P. = Southern Yellow Pine
S.P.F. = Spruce Pine Fir

TRUE HOMES L.L.C.
2649 Brekon Ridge Centre Dr.
Suite 104
Monroe, N.C. 28110
704-226-9486

ROCK RIVER FARMS
LOT #43

FLOOR PLAN

DRAKE

Copyright True Homes L.L.C. All rights reserved. The duplication, reproduction, copying, sale, rental, licensing, or any other distribution or use of these drawings, any portion thereof, or the plans depicted hereon is strictly prohibited.

DRAWN BY: D.P.S.
DATE: 11.24.12
SCALE: 1/4"=1'-0"
REVISION:
JOB: SPEC HOUSE

SHEET:
6

Acknowledgement Of
Plans Submittal ONLY!
Maria Dotson Date 2/6/13
_____ Date