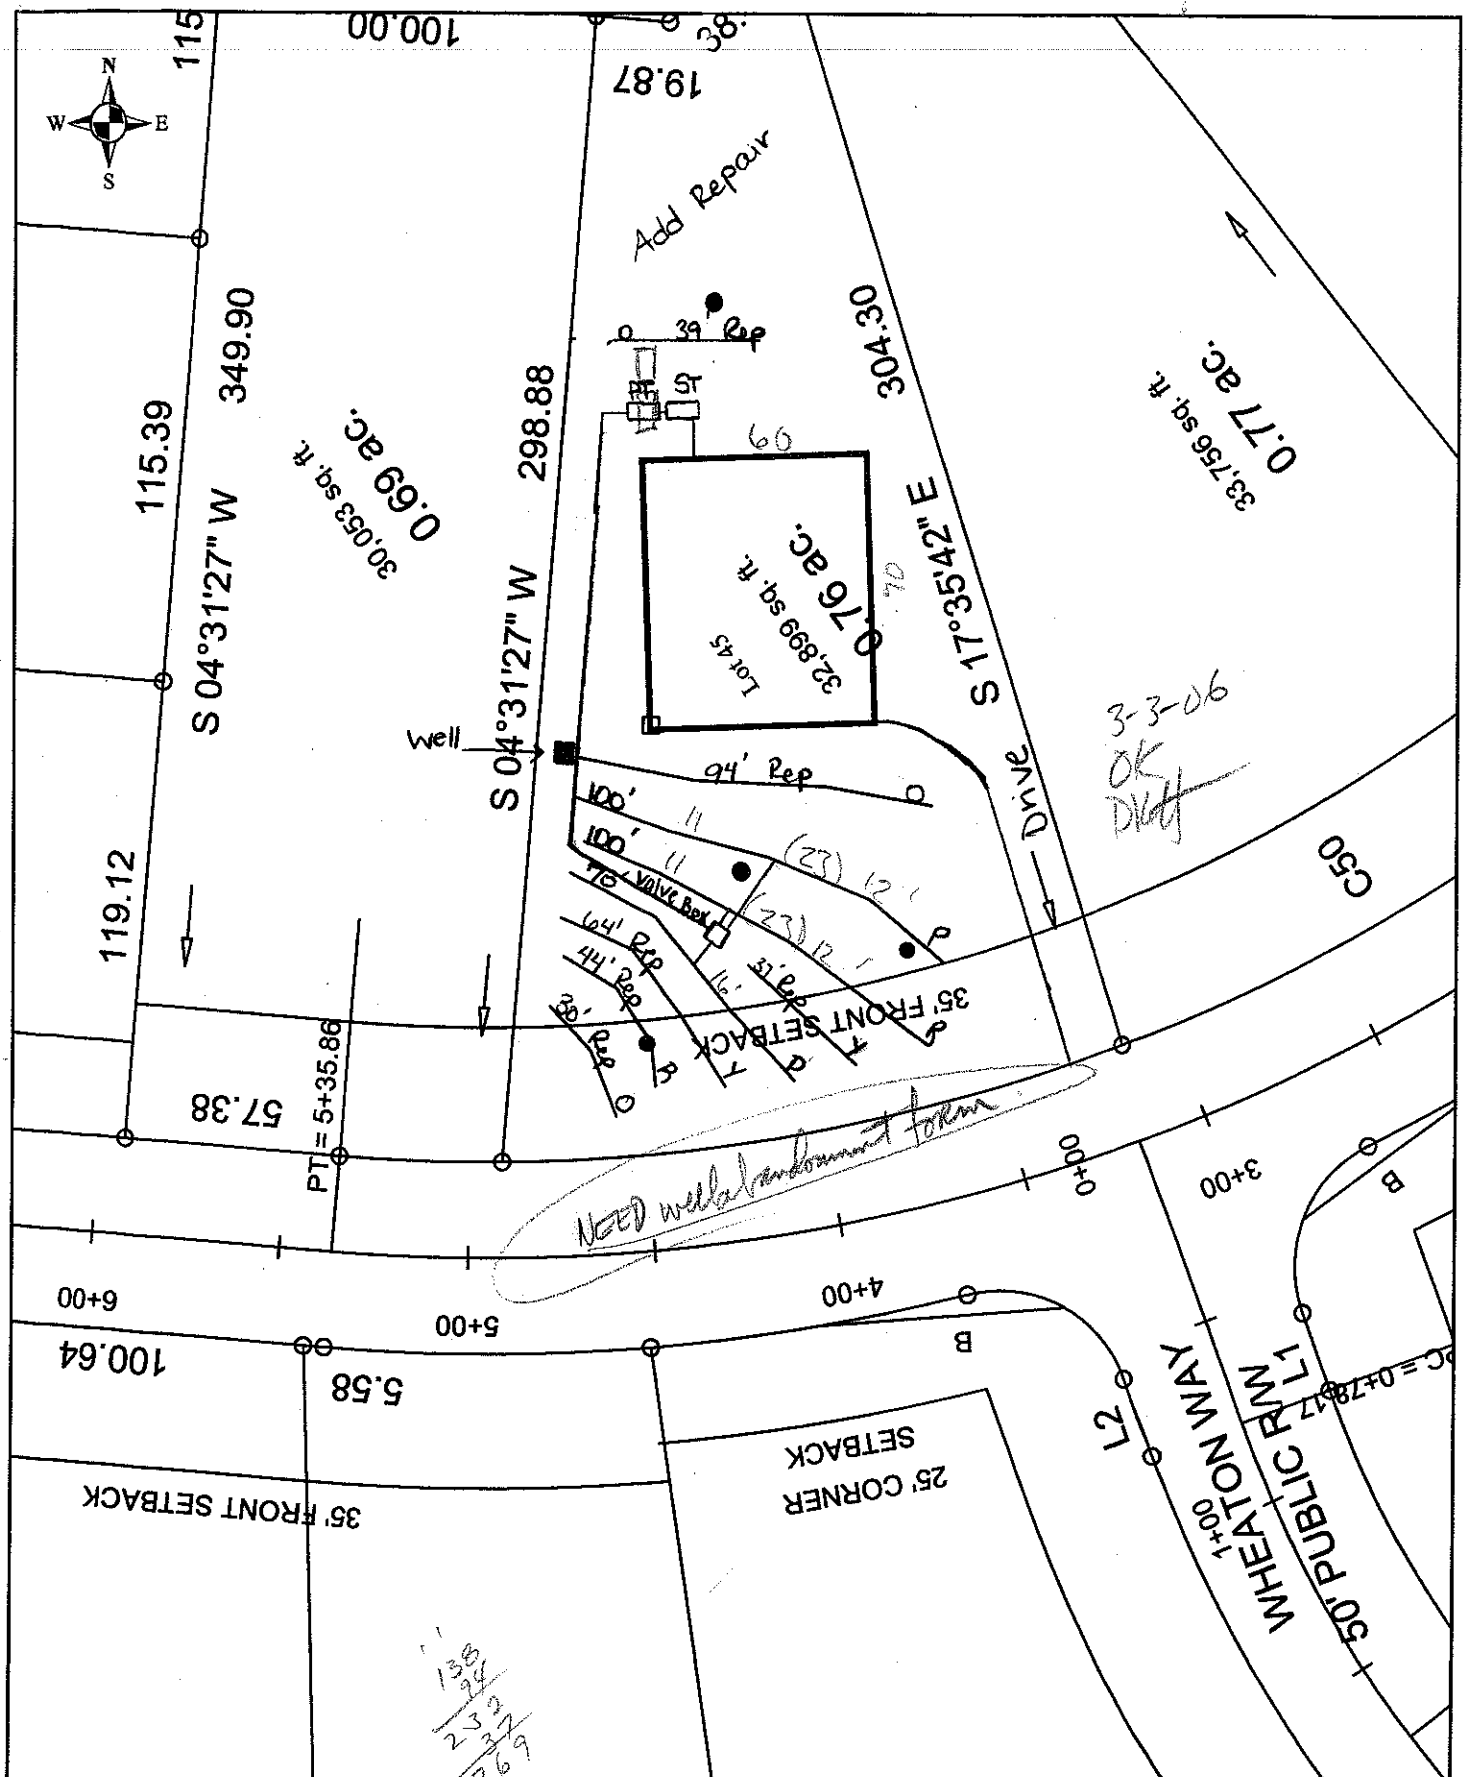


Scale: 1 inch equals 50 feet	S&ME	Rocky Ridge - Lot 43	FIGURE
Drawn by: JBP	ENVIRONMENTAL SERVICES • ENGINEERING • TESTING	Scaled Detailed Site Plan	1
Reviewed by: PGP		Iredell County, NC	
Date: January, 2006		S&ME Project #1588-05-081	