
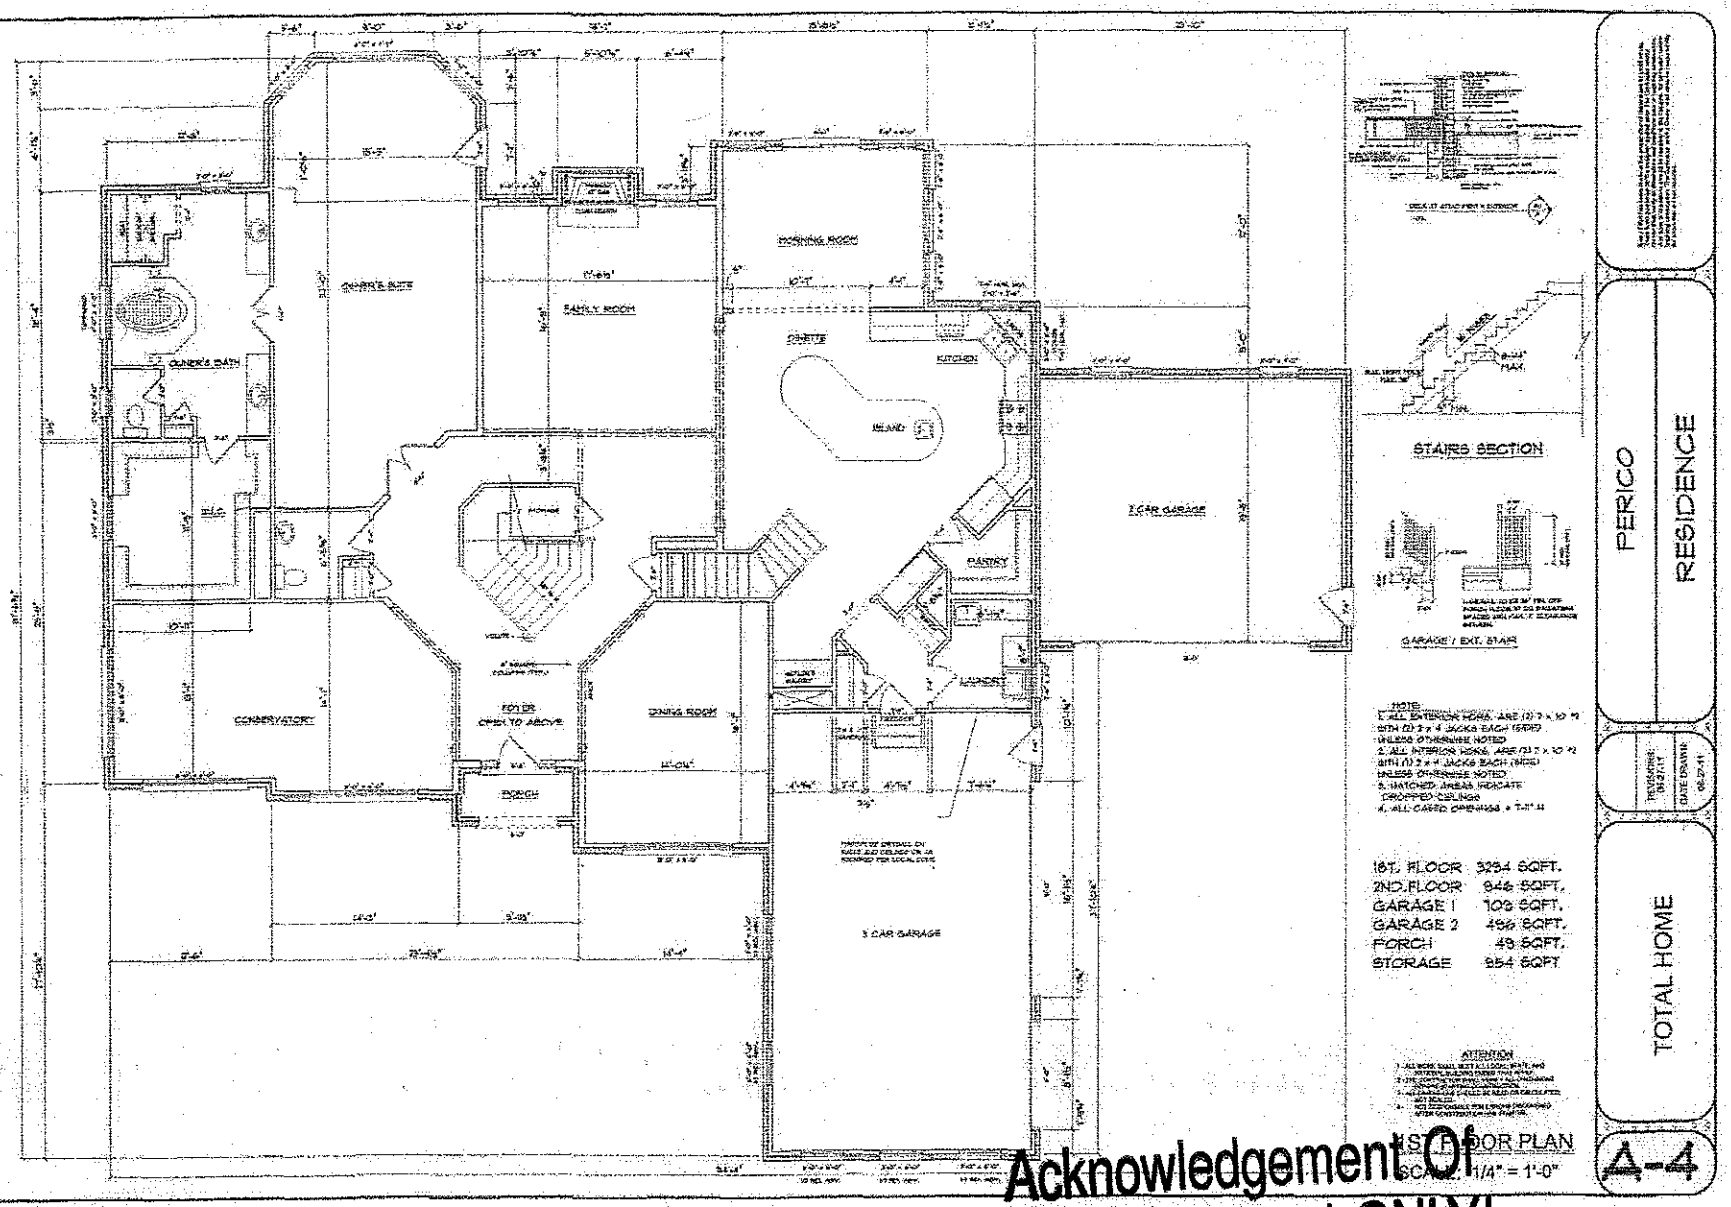


Acknowledgement Of
Plans Submittal ONLY!
Date 7/5/11
Date

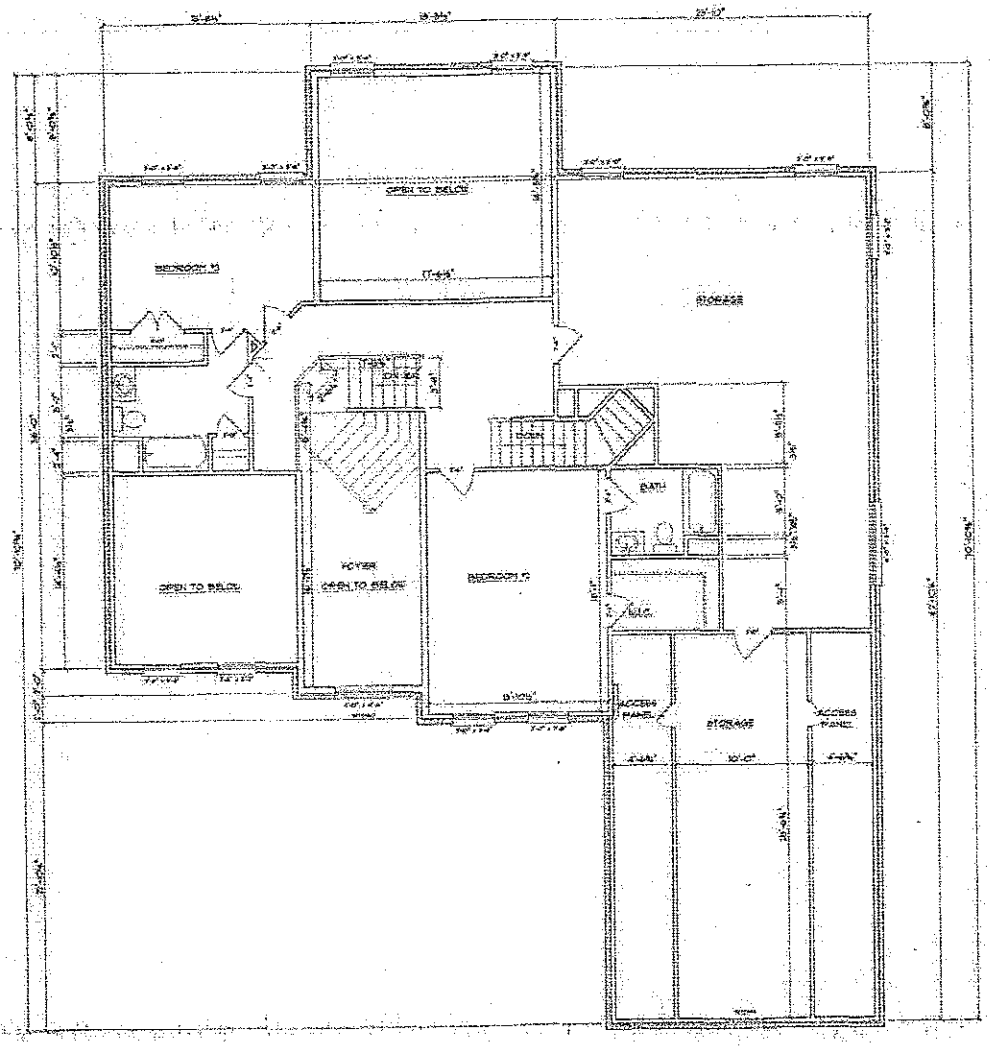

NOTE:
1. ALL EXTERIOR HDRS. ARE (2) 2 x 10 #2 WITH (1) 2 x 4 JACKS EACH SIDE UNLESS OTHERWISE NOTED
2. ALL INTERIOR HDRS. ARE (2) 2 x 10 #2 WITH (1) 2 x 4 JACKS EACH SIDE UNLESS OTHERWISE NOTED
3. HATCHED AREAS INDICATE DROPPED CEILINGS
4. ALL CASED OPENINGS = 7'-0" H

ATTENTION

2ND FLOOR PLAN
SCALE: 1/4" = 1'-0"

PERICO RESIDENCE

TOTAL HOME

A-5

Acknowledgement Of
Plans Submittal ONLY!

Date 7/15/11

Date