# IREDELL COUNTY HEALTH DEPARTMENT

## Application For Improvement Permit and/or Authorization To Construct, Existing System Inspection

*(THE ABOVE PERMIT DOCUMENTS WILL BECOME INVALID IF INFORMATION PROVIDED ON THIS APPLICATION IS FALSIFIED OR CHANGED, OR IF THE SITE IS ALTERED. THE IMPROVEMENT PERMIT IS VALID FOR EITHER 60 MONTHS OR WITHOUT EXPIRATION DEPENDING UPON DOCUMENTATION SUBMITTED - APPLICATION WITH SITE PLAN 60 MONTHS, APPLICATION WITH COMPLETE, SCALED PLAT WITHOUT EXPIRATION. SEE 15A NCAC 18A .1937(f) FOR DETAILS)*

1. APPLICATION FOR: ___ Improvement Permit ___Authorization To Construct X BOTH ___Existing System Inspection

2. Page 2: *Site Plan Worksheet* Form MUST Accompany This Application
   The following optional attachments may also be submitted: ___ Survey Plat, Scaled no more than 1 Inch = 60 Feet
   *Place check ( ) beside whichever is submitted if applicable* X Custom Site Plan, Scaled no more than 1 Inch = 60 Feet

3. Applicant Information:

| | | | |
|---|---|---|---|
| TONY KRALOVIC | 202 DIGHCIKCE, MRSVL. NC | (704)663-3273 | (704)662-9888 |
| Applicant Name | Mailing Address | Home Phone | Work Phone |
| KRALOVIC CONST. | SAME | SAME | SAME |
| Owner Name | Mailing Address | Home Phone | Work Phone |

4. Property Information:

| | | |
|---|---|---|
| 108 MISTY MEADOW CT | WHISPERING OAKS | LOT 24 |
| Street Address | Subdivision Name | Section/Phase and Lot Number |

Driving Directions: BRAWLEY SCHOOL RD - LEFT ON ISLE OF PINES - LEFT ON PINE MIST DRIVE - RIGHT ON MISTY MEADOW CT - 2ND LOT ON RIGHT

**********

5. RESIDENTIAL Site Development Information: *(Check or Complete ALL that apply)*

(✓) New, Single Family Residence
( ) New, Multi-Family Residence
( ) Expansion of Existing Septic System
( ) Repair To Failing Septic System

Maximum Number of Bedrooms 4
Maximum Number of Occupants ___
If Expansion, Current Number of Bedrooms ___

(✓) Crawl Space Foundation?
( ) Concrete Slab Foundation?
( ) Basement w/Plumbing?
( ) Basement w/out Plumbing?

IF Non- Residential Site Development:
Type of Business ___
Square Footage of Building ___
Maximum Number of Employees ___
Maximum Number of Seats ___

**********

6. Proposed Water Supply:

(✓) New Well ( ) Existing Well ( ) Community Well ( ) City Water ( ) Other Public Water

**********

7. Desired Septic System Type: *(You may rank in order of preference, if any)*

( ) Alternative ( ) Conventional ( ) Innovative ( ) Modified Conventional ( ) Other___ ( ) No Preference

**********

8. Please Answer The Following To The Best of Your Ability:


( ) Yes (✓) No Does the site contain any jurisdictional wetlands?
( ) Yes (✓) No Is any non-domestic sewage (i.e. industry) to be generated?
( ) Yes (✓) No Is the site subject to approval by any other public agency?


**********

I have read this application and certify that the information provided herein is true, complete, and correct. Authorized county and state officials are granted right of entry to conduct necessary inspections to determine compliance with applicable laws and rules. I understand that I am solely responsible for the proper identification and labeling of all property lines and corners and making the site accessible so that a complete site evaluation can be performed.

9. Signature: Tony Kralovic
Property owner or owner's legal representative signature (SIGNATURE REQUIRED)

5/30/06
DATE

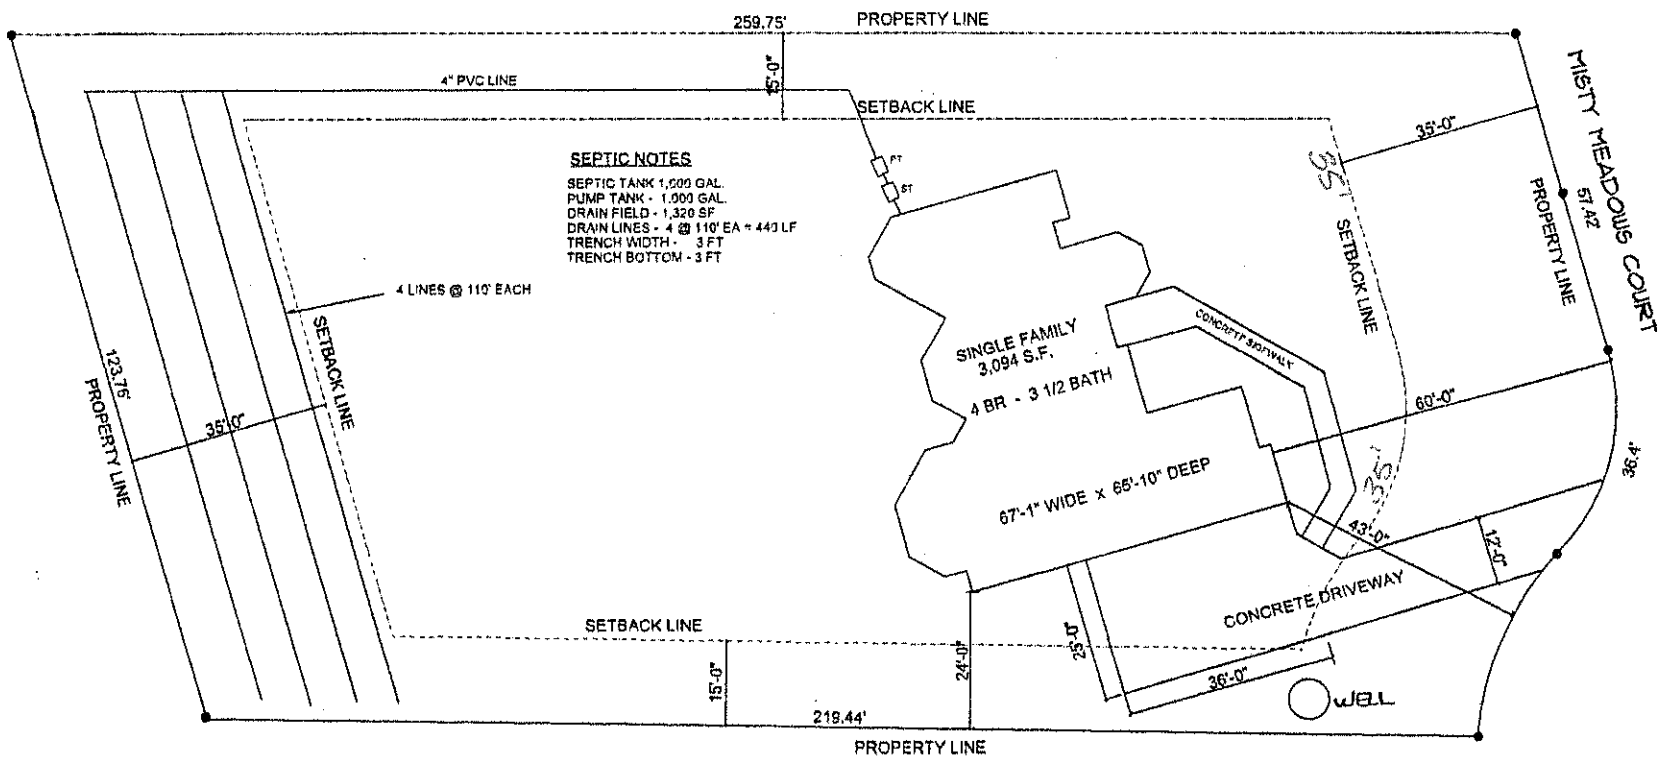

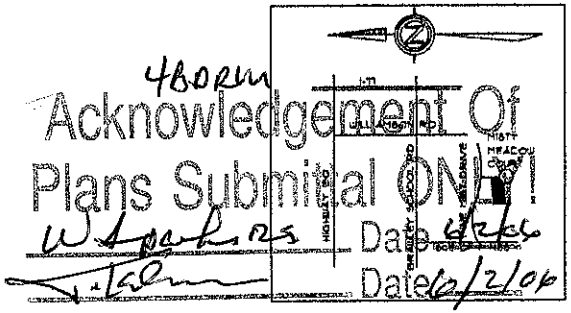VICINITY MAP

4BORM
Acknowledgement Of
Plans Submittal ONLY!
W. Hopkins Date 6/1/06
Date 6/2/06

# SITE PLAN

NTS

THE HOME CAN BE MOVED TO THE 35' FRONT SETBACK IF DESIRED.

W. Allin 6/1/06

KRALOVIC Construction Inc
DESIGN BUILDERS
283 DICHTER DRIVE - MOORESVILLE, N.C. 28117
PHONE (704) 662-8555 - FAX (704) 662-8778
EMAIL: KCI@ALLTEL.NET

Kempton Court
LOT # 24 - WHISPERING OAKS
108 MISTY MEADOWS COURT, MOORESVILLE, N.C. 28117

| | |
|---|---|
| JOB #: | 2006-02 |
| DATE: | 5/10/06 |
| SCALE: | NTS |
| DRAWN BY: | TK |
| APPROVED: | |

REVISIONS

SHEET
SP-1