
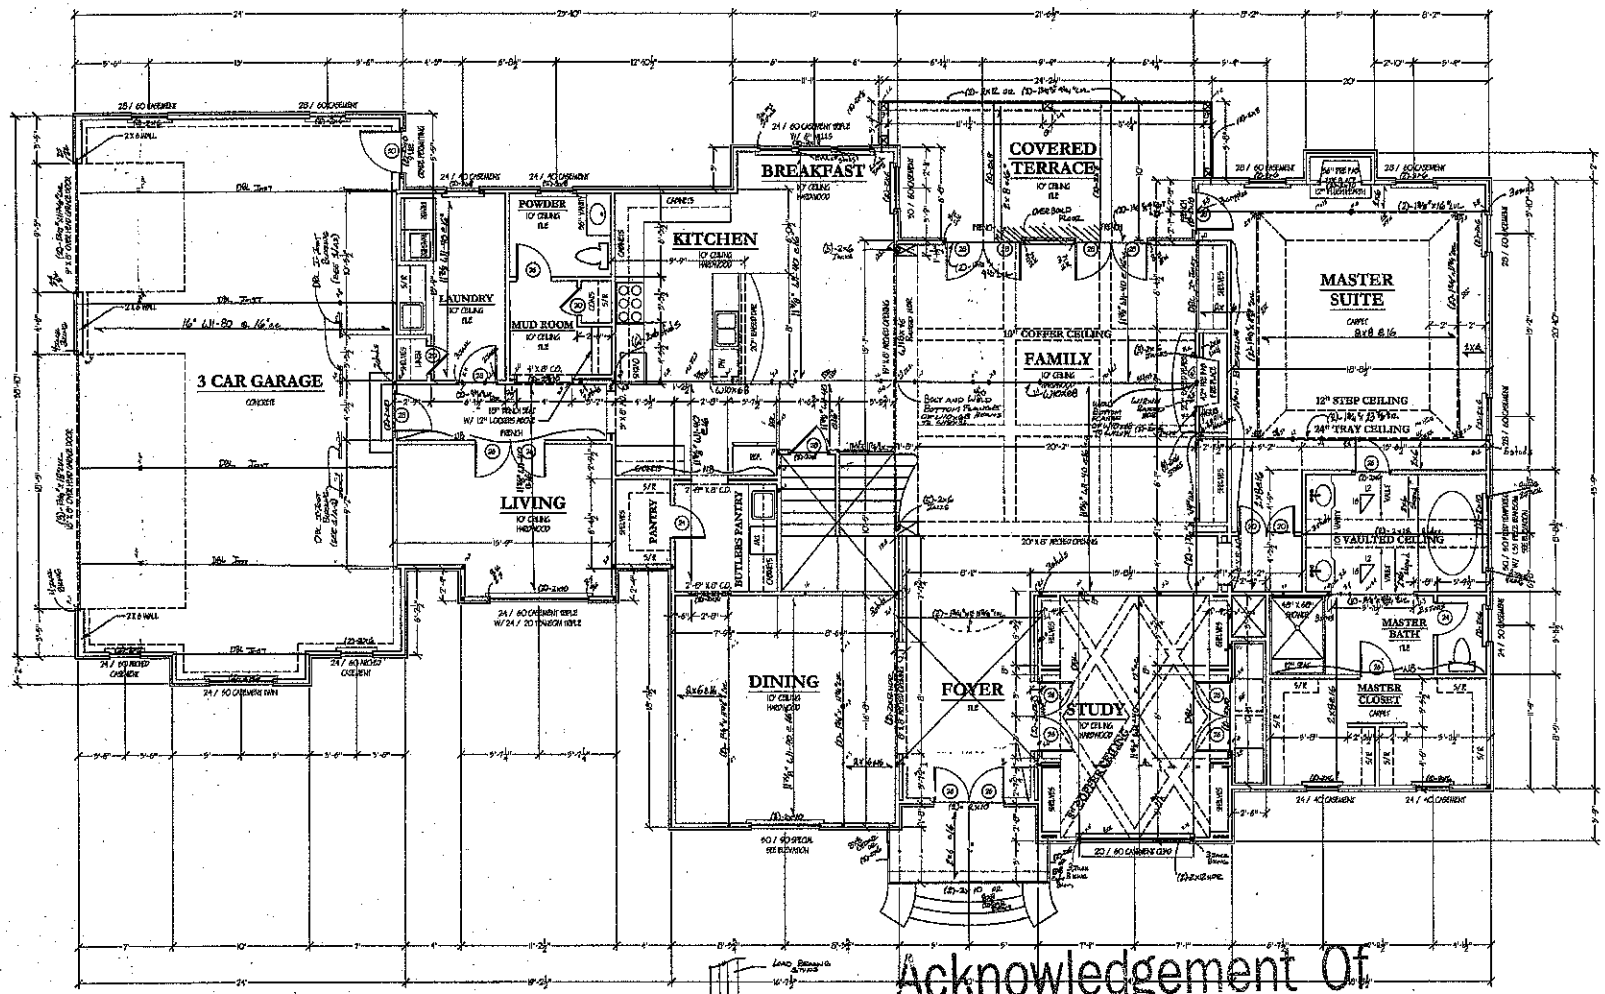


FIRST FLOOR PLAN

SCALE : 1/4" = 1'-0"

FIRST FLOOR HEATED:	3216 SQ. FT.
SECOND FLOOR HEATED:	2040 SQ. FT.
TOTAL HEATED F.F. S.F.:	5256 SQ. FT.
BONUS ROOM HEATED:	637 SQ. FT.
BASEMENT HEATED:	2007 SQ. FT.
TOTAL LIVING HEATED:	7900 SQ. FT.

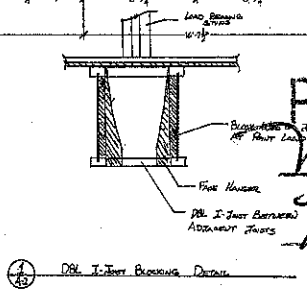

1/A2 Dbl. I-Joist Blocking Detail

Acknowledgement Of
Plans Submittal ONLY!
Date 8/30/05
Date 8.30.05

Hanger Schedule:


Member Size	Simpson Hanger	Capacity (#)
(2)2x8	HUS26-2	1240
(2)2x10	HU210-2 (MAX)	2050
(2)-2x12	HU212-2 (MAX)	2550
(2)-1-3/4"x9-1/4" LVL	HU410 (MAX)	2410
(2)-1-3/4"x11-7/8" LVL	HU412 (MAX)	2950
(2)-1-3/4"x 14"LVL	HU416 (MAX)	3405
All triple 2x	HU210-3 (MAX)	2050
All triple LVL	HHUS5.5/10	5190

McFarland Design Group
332 NC Hwy 16 N., Denver NC 28037
704-489-2079/ Fax 704-489-2089

"The Tarrington"
The White Residence

First Floor Plan

Sheet A-2

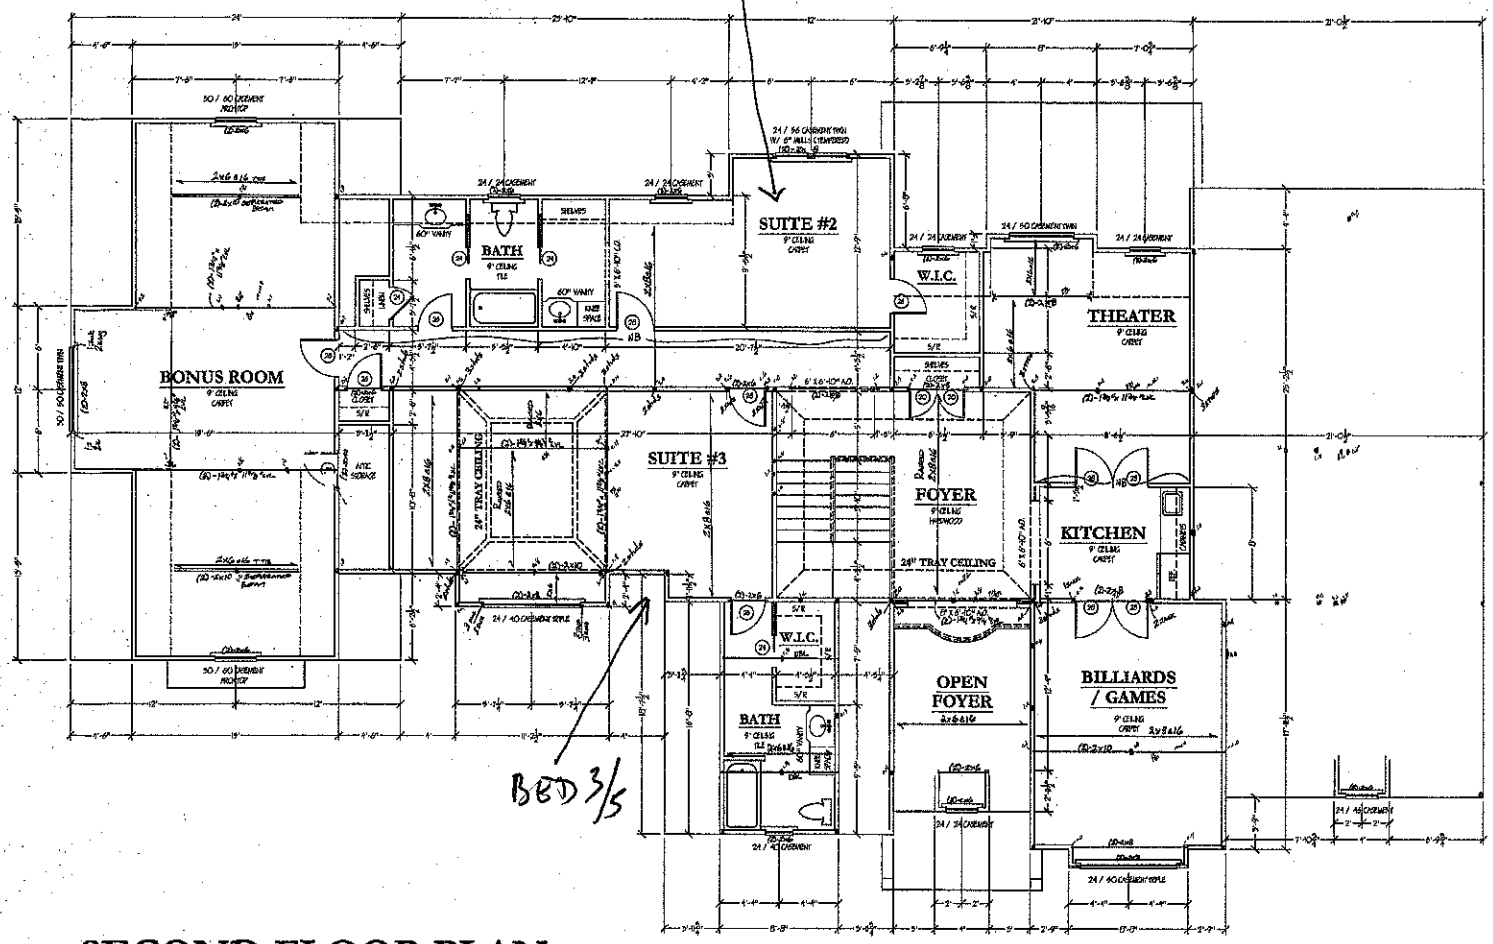

SECOND FLOOR PLAN

SCALE : 1/4" = 1'-0"

Acknowledgement Of
Plans Submittal ONLY!

Maria Dotson Date 8/30/05

Date 8.30.05

General Notes

McFarland Design Group or Robert S. McFarland assumes no liability for any forms constructed from this plan. Referes of these construction. Changes made from these plans without the written consent of the McFarland Design Group are unauthorized and shall relieve the designer. Written dimensions on these plans shall have precedence over scaled dimensions, contractor shall verify and be responsible for all dimensions and conditions on the job.


No.	Revisions/Issues	Date

"The Tarrington"
The White Residence

McFarland Design Group INC.
333 NC Hwy 16 N., Denver NC 28037
704-489-2875 / Fax 704-489-2089

Second Floor Plan

Date 7-1-05
Scale 1/4" = 1'-0"
Job No.
Sheet A-3

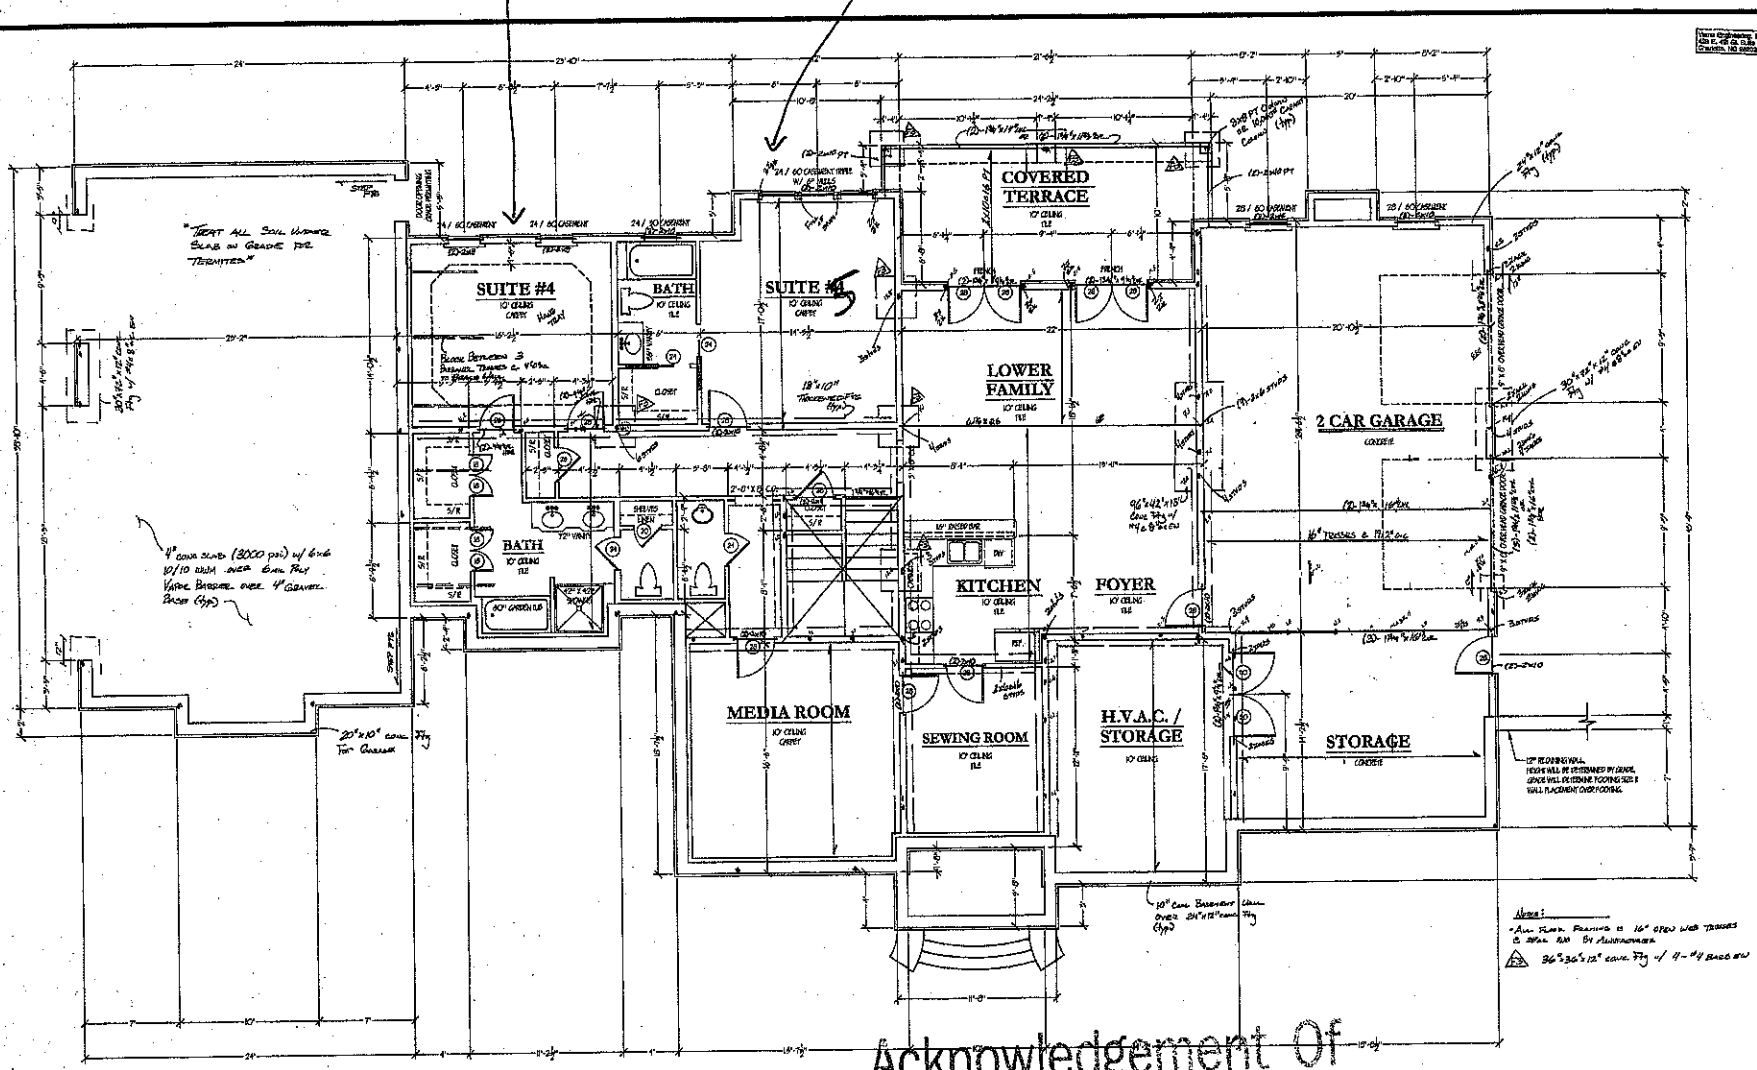

BASEMENT PLAN

SCALE : 1/4" = 1'-0"

TOTAL FOOT PRINT:	4445 SQ. FT.
TOTAL HOUSE UNDER FOOTING / ROOF	10338 SQ. FT.

Acknowledgement Of
Plans Submittal ONLY!
Date 8/30/05

Date 8.30.05

Framing Notes:
1. All ceiling joists are 2x8 at 16" o.c. SPF#2 u.n.o.
2. All floor joists are 11 7/8" WI-40 I-Joist at 16"o.c. between 1st and 2nd Floors
3. All floor joists are 16" Floor Trusses at 24"o.c. above basement
4. Double joist or single truss under all parallel walls
5. Minimum of 2 studs under all beams and point loads u.n.o.
6. All triple and quadruple LVL beams shall be bolted together with 2 rows of ½ bolts at 12" o.c. 2-½" from top and bottom
7. DBL – double
8. TTR – Tied to rafters
9. NB – Non-bearing

General Notes

McFarland Design Group or Robert S. McFarland assumes no responsibility for any construction started from these plans without the plans being signed and sealed by the architect. Further construction starting the owner and his contractor. Changes made from these plans without contact of the designer of record relieves the designer of record from any liability for all consequences arising out of such changes. Written dimensions on these drawings shall have precedence over scaled dimensions. Contractor shall verify and be responsible for all dimensions and conditions on the job.

No.	Revision/Issue	Date

"The Tarrington"
The White Residence

McFarland Design Group, Inc.
332 NC Hwy 16 N., Denver NC 28037
704-489-2079 / Fax 704-489-2089

Basement Plan

Date 7.6.05
Scale 1/4" = 1'-0"
Sheet A-1
Drawing By: Rob M.