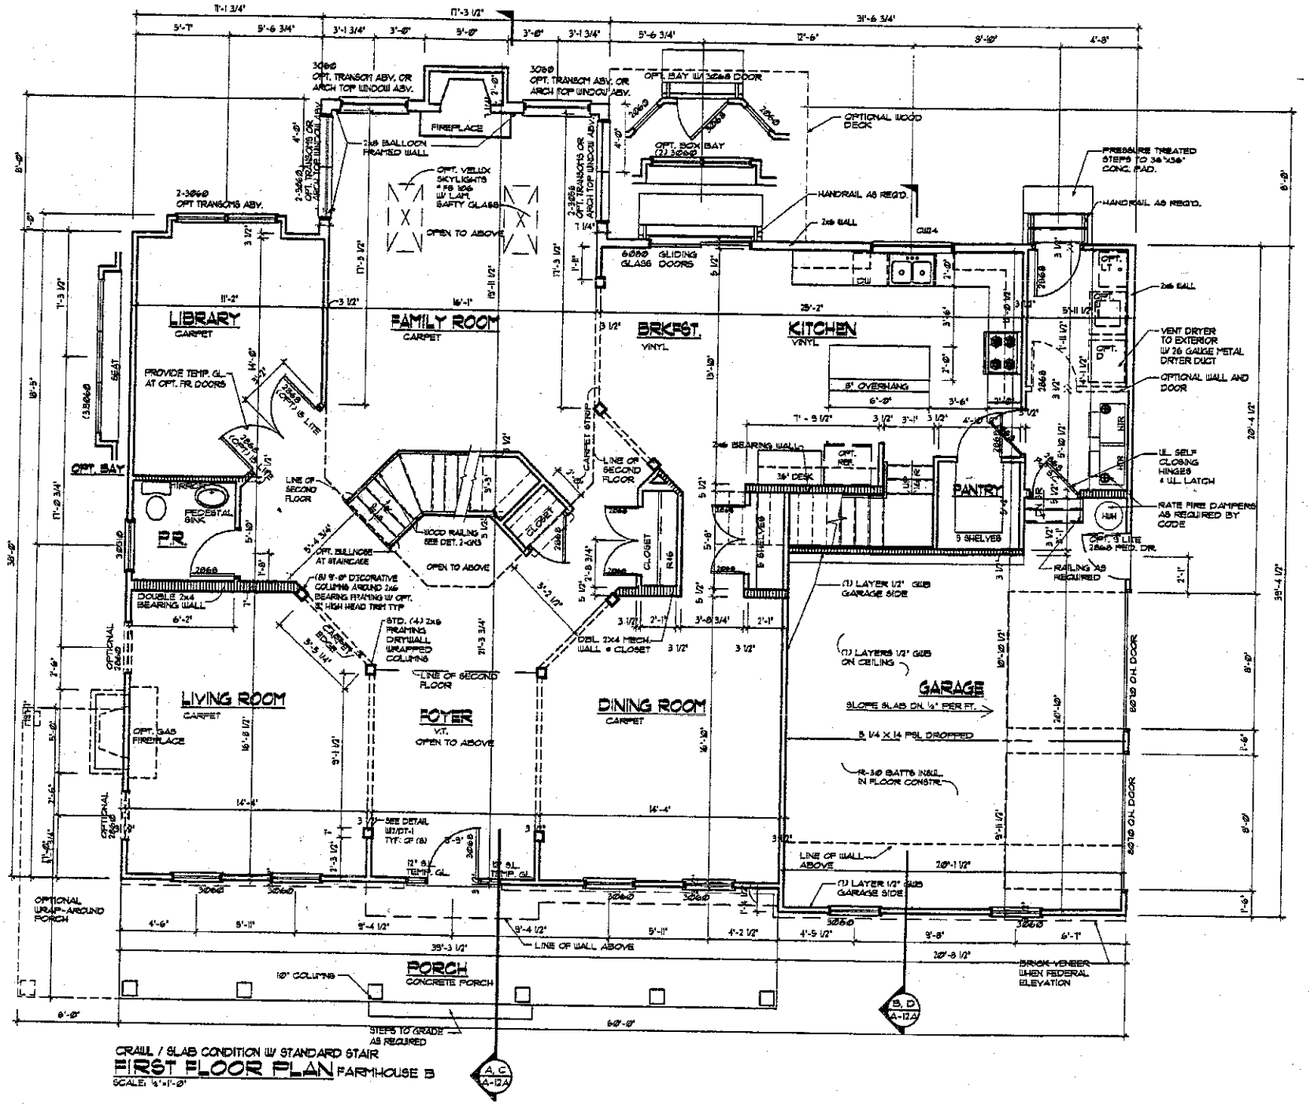


Acknowledgement Of
Plans Submittal ONLY!

RS Date 1/20/05

Date 1/20/05

CRAWL/SLAB CONDITION W/ STD. STAIR - SOUTHERN DIVISION

Architects and Planners
Murphy Architectural Group
Goshen Executive Center
1450 Boot Road ■ Suite 100B
West Chester, Pennsylvania 19380
(610) 696-3843

BRADFORD GRAND II

FOR ORLEANS CONSTRUCTION COMPANY


© MURPHY ARCHITECTURAL GROUP EXPRESSLY RESERVED BY COPYRIGHT AND OTHER PROPERTY RIGHTS. NO CHANGES OR MODIFICATIONS TO THESE DRAWINGS, WHETHER IN PRINTED OR ELECTRONIC FORM, OR COPIES IN ANY FORM OR MEDIUM WHATSOEVER, IN WHOLE OR IN PART, SHALL BE ASSIGNED TO ANY THIRD PARTY, WITHOUT FIRST OBTAINING THE EXPRESS WRITTEN PERMISSION AND CONSENT OF MURPHY ARCHITECTURAL GROUP. ANY UNAUTHORIZED CHANGES TO OR USES OF THESE DRAWINGS WITHOUT THE AFORESAID PERMISSION AND CONSENT SHALL BE MADE AT THE SOLE RISK OF THE PERSON OR ENTITY MAKING SUCH CHANGES OR USING SUCH DRAWINGS, AND SHALL BE WITHOUT LIABILITY TO MURPHY ARCHITECTURAL GROUP. WRITTEN DIMENSIONS ON THESE DRAWINGS SHALL HAVE PRECEDENCE OVER SCALED DIMENSIONS. CONTRACTORS SHALL VERIFY AND BE RESPONSIBLE FOR ALL DIMENSIONS AND CONDITIONS ON THE JOB, AND THE ARCHITECT MUST BE NOTIFIED OF ANY VARIATIONS FROM THE DIMENSIONS AND CONDITIONS SHOWN BY THESE DRAWINGS. SHOP DETAILS MUST BE SUBMITTED TO THIS OFFICE FOR APPROVAL BEFORE PROCEEDING WITH FABRICATION.


REVISIONS	
a. 12.20.04	g.
b. 2.26.05	h.
c. 05.30.05	i.
d. 09.26.05	j.
e. 10.5.05	k.
f.	l.

Proj. No. 01-03
Date: 10.21.04
Scale: AS NOTED

Sheet Title:
BRADFORD GRAND II
1st FLOOR
PARTIAL PLANS

A-2B.1

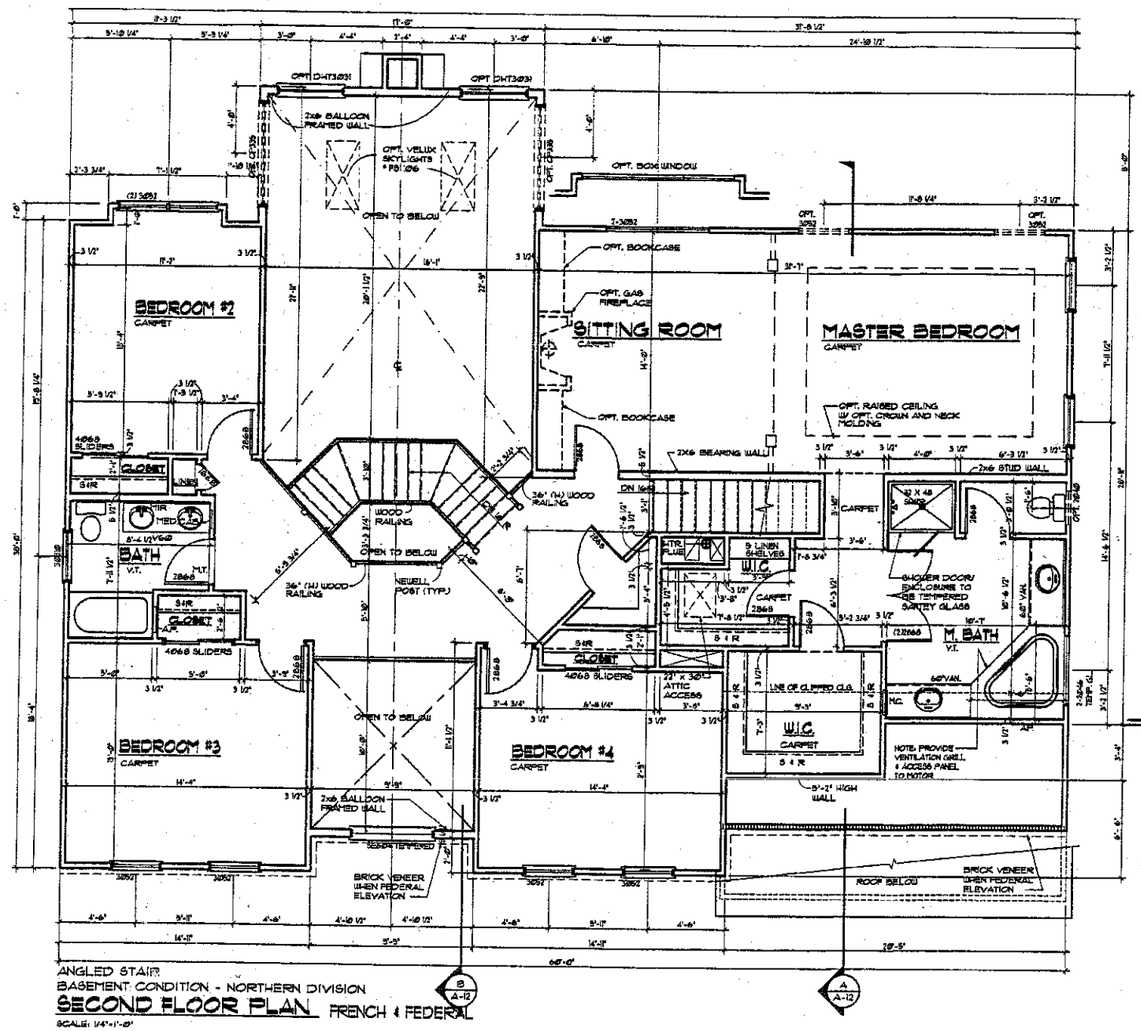

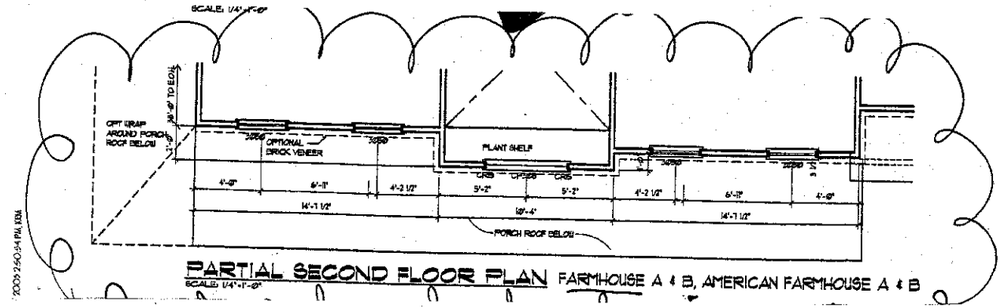

PARTIAL SECOND FLOOR PLAN FARMHOUSE A & B, AMERICAN FARMHOUSE A & B
SCALE: 1/4"=1'-0"

Murphy Architectural Group
Architects and Planners
Gashen Executive Center
1450 Boot Road ■ Suite 100E
West Chester, Pennsylvania 19381
(610) 696-3843

BRADFORD GRAND II
NEW ORLEANS CONSTRUCTION COMPANY

JOHN WILLIAM F. MURPHY
REGISTERED ARCHITECT
CERT. NO. 51296
COMMONWEALTH OF PENNSYLVANIA
WEST CHESTER, PA

REVISIONS	
a. 07.26.01	g. 11.01.02
b. 09.24.01	h. 12.20.02
c. 10.12.01	i. 05.30.03
d. 11.1.01	j. 09.26.03
e. 01.01.02	k.
f. 05.30.02	l.

Proj. No. 01-03
Date: 9-1-01
Scale: AS NOTED

Sheet Title:
BRADFORD GRAND II
SECOND FLOOR PLAN
BSMT COND. - ANGLED STAIR

A-3

BASEMENT CONDITION - NORTHERN DIVISION, ANGLED STAIR

© MURPHY ARCHITECTURAL GROUP EXPRESSLY RECORDS ITS COMMON LAW COPYRIGHT AND OTHER PROPERTY RIGHTS IN THESE PLANS. THESE PLANS ARE NOT TO BE REPRODUCED, CHANGED, OR COPIED IN ANY FORM OR MANNER WHATSOEVER, NOR ARE THEY TO BE ASSIGNED TO ANY THIRD PARTY, WITHOUT FIRST OBTAINING THE EXPRESS WRITTEN PERMISSION AND CONSENT OF MURPHY ARCHITECTURAL GROUP. IN THE EVENT OF UNAUTHORIZED REUSE OF THESE PLANS BY THE OWNER OR BY OTHERS, THE OWNER AGREES TO INDEMNIFY AND HOLD HARMLESS MURPHY ARCHITECTURAL GROUP FROM ANY AND ALL LIABILITY, REAL OR ALLEGED, IN CONNECTION WITH SUCH UNAUTHORIZED REUSE. AND, THIS OFFICE MUST BE NOTIFIED OF ANY VARIATIONS FROM THE DIMENSIONS AND CONDITIONS SHOWN IN THESE DRAWINGS. ANY REVISIONS MUST BE SUBMITTED TO THIS OFFICE FOR APPROVAL BEFORE PROCEEDING WITH FABRICATION.
WRITTEN DIMENSIONS ON THESE DRAWINGS SHALL HAVE PRECEDENCE OVER SCALED DIMENSIONS. CONTRACTORS SHALL VERIFY, AND BE RESPONSIBLE FOR, ALL DIMENSIONS AND CONDITIONS ON THE JOB.