WINDOW SCHEDULE

SYMBOL

MARK	SIZE	QUAN.	DESCRIPTION
A	3'-0" x 5'-1"	9	DH
B	2'-8" x 5'-1"	1	DH
C	2'-4" x 5'-5"	3	DH
D	2'-6" DIA.	3	FIXED CIRCLE HEAD *
E	2'-4" x 4'-8"	1	SINGLE HUNG WITH CIRCLE HEAD *
F	4'-4" x 3'-3"	1	FIXED
G	4'-4" x 5'-1"	1	FIXED
H	3'-0" x 5'-1"	3	DH
J	(2) 2'-8" x 5'-1"	1	DH
K	1'-9 1/2" x 4'-1 1/2"	1	VELUX SKYLIGHT VS-1068 **
L	1'-9 1/2" x 3'-0 7/8"	2	VELUX SKYLIGHT VS-1066 **
N	3'-0" DIA.	1	FIXED CIRCLE HEAD *


ALL WINDOWS ARE INSULATED AND WEATHERSTRIPPED

VERIFY LOCAL CODE EGRESS WINDOW REQUIREMENTS PRIOR TO CONSTRUCTION


VERIFY WINDOW MODEL NUMBERS AND SIZES WITH MANUFACTURER BEFORE STARTING CONSTRUCTION.

* SEE BUILDING ELEVATIONS

** VERIFY SKYLIGHT INSTALLATION REQUIREMENTS BEFORE CONSTRUCTION. IF CURB INSTALLATION IS RECOMMENDED DUE TO CLIMATIC CONDITIONS, MODEL NUMBER AND/OR ROUGH OPENING SIZE MAY VARY.

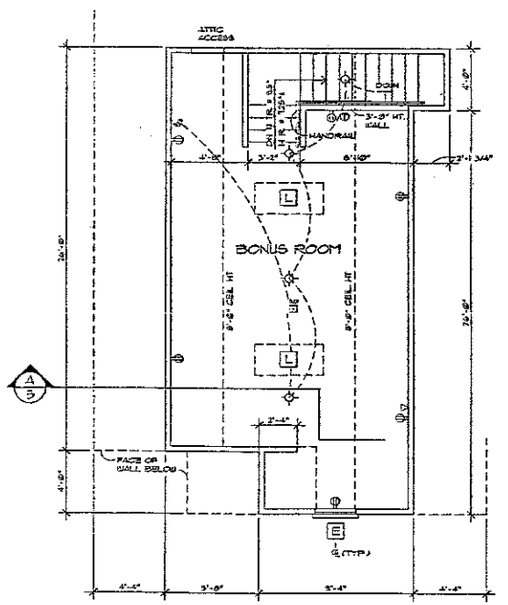

BONUS ROOM PLAN 1/4" = 1'-0"

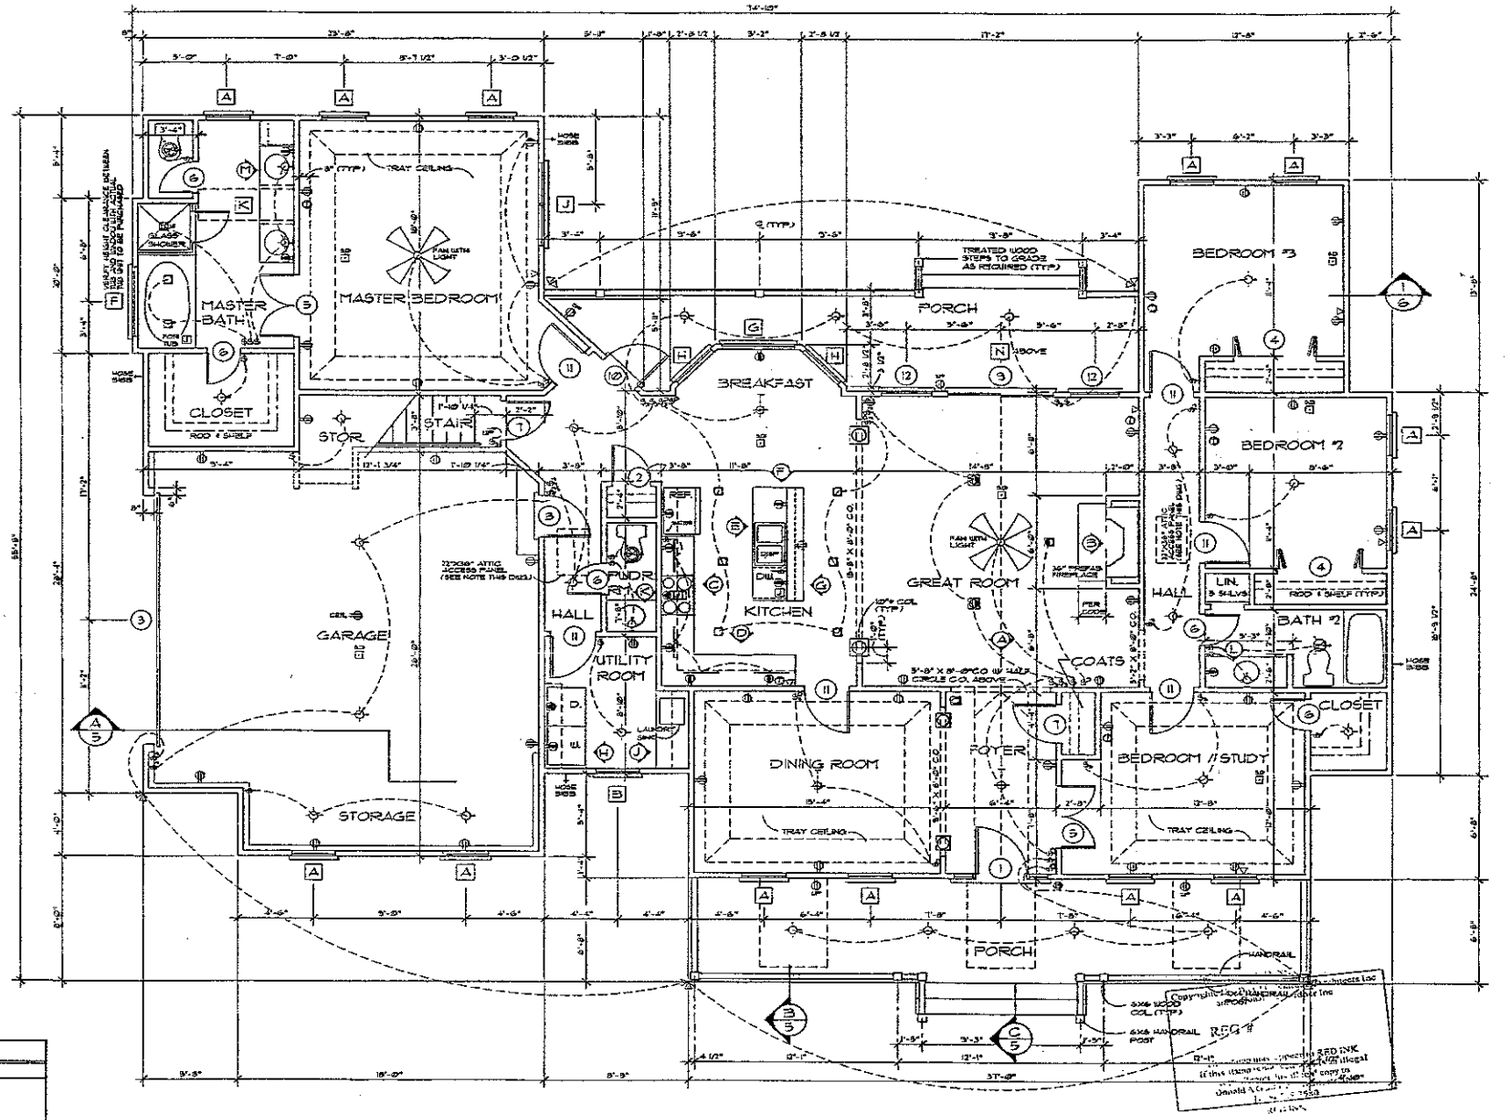

FLOOR PLAN

1/4" = 1'-0"

TOTAL LIVING ——— 2152 sq. ft.
GARAGE & STORAGE ——— 562 sq. ft.
BONUS ROOM ——— 358 sq. ft.

NOTE:
REFER TO DORMER PLAN ON SHT. # OF 7.

ELECTRICAL LEGEND

SYMBOL	DESCRIPTION
	DUPLEX OUTLET (GROUNDED TYPE)
	WEATHER PROOF DUPLEX OUTLET
	WALL SWITCH CONTROLLED DUPLEX OUTLET
	ABOVE COUNTER LOCATION
	FLUSH FLOOR WALL SWITCH CONTROLLED DUPLEX OUTLET, OWNER VERIFY LOCATION
	220 VOLT OUTLET OR CONNECTION
TV	TELEVISION ANTENNA / CABLE OUTLET
T	TELEPHONE OUTLET LOCATION
	DOOR CHIME LOCATION
	220 VOLT JUNCTION BOX
S	SINGLE POLE WALL SWITCH
$_D$	SINGLE POLE WALL SWITCH WITH DIMMER
$_3$	3-WAY WALL SWITCH
$_{3D}$	3-WAY WALL SWITCH WITH DIMMER
	CEILING MOUNTED LIGHT FIXTURE
	WALL BRACKET MOUNTED LIGHT FIXTURE

SYMBOL	DESCRIPTION
	SUSPENDED CEILING MOUNTED LIGHT FIXTURE
	RECESSED DIRECTIONAL CEILING LIGHT FIXTURE
	RECESSED CEILING LIGHT FIXTURE
	RECESSED LIGHT FOR WET AREA
	ONE TUBE UNDER COUNTER FLUORESCENT LIGHT
	EXTERIOR CAST ALUMINUM FLOOD LIGHTS
	CEILING MOUNTED FAN - PADDLE
	CEILING MOUNTED FAN - EXHAUST
	CEILING MOUNTED FAN AND HEATER
	PORCELAIN LAMPHOLDER
	DOOR BELL BUTTON
	SMOKE DETECTOR
	CEILING MOUNTED FAN, LIGHT, AND HEATER

NOTE:
VERIFY ALL LOCAL CODES, ENERGY TYPES, AND SITE CONDITIONS PRIOR TO CONSTRUCTION. REVIEW SELECTED MECHANICAL SYSTEMS WITH OWNER PRIOR TO CONSTRUCTION. RECOMMENDED LOCATIONS ARE AS FOLLOWS:
THE WATER HEATER MAY TYPICALLY BE PLACED IN THE CRAWL SPACE OR IN THE GARAGE.
HVAC UNIT MAY TYPICALLY BE PLACED IN THE CRAWL SPACE OR ATTIC SPACE.
HVAC EQUIPMENT IN ATTIC SPACE SHALL BE ACCESSIBLE BY AN OPENING AS LARGE AS THE LARGEST PIECE OF EQUIPMENT AND IN NO CASE LESS THAN 22"X36"

SEE STRUCTURAL DRAWINGS FOR ADDITIONAL INFORMATION.

INSULATE AROUND ALL BATHS AND UTILITY ROOM.

TYPICAL WALL, 2X4'S @ 16" O.C. UNLESS OTHERWISE DIMENSIONED

DOOR SCHEDULE

SYMBOL

MARK	SIZE	DESCRIPTION	QUAN.
1	3'-0" X 6'-8" X 1 3/4"	EXTERIOR, 12" SIDELIGHTS & 12" TRANSOM	1
2	2'-4" X 6'-8" X 1 3/8"	INTERIOR	1
3	16'-0" X 7'-0"	GARAGE DOOR	1
4	5'-0" X 6'-8" X 1 3/8"	INTERIOR BI-FOLD	2
5	PR. 2'-8" X 6'-8" X 1 3/8"	INTERIOR	3
6	2'-0" X 6'-8" X 1 3/8"	INTERIOR	9
7	2'-6" X 6'-8" X 1 3/8"	INTERIOR	2
8	2'-8" X 6'-8" X 1 3/4"	EXTERIOR, 1 HR. FIRE RATED	1
9	6'-0" X 6'-8" X 1 3/4"	EXTERIOR, SLIDING, FRENCH	1
10	2'-0" X 6'-8" X 1 3/4"	EXTERIOR, FRENCH	1
11	2'-8" X 6'-8" X 1 3/8"	INTERIOR	6
12	3'-0" X 6'-8" X 1 3/4"	EXTERIOR FRENCH (PICKED)	2

DO NOT SCALE DRAWINGS.
COPYRIGHT @ 6/28/95 ALL RIGHTS RESERVED BY DONALD A. GARDNER, ARCHITECT, INC
NOT TO BE COPIED OR REPRODUCED WITHOUT WRITTEN PERMISSION

ALL FEDERAL, STATE, AND LOCAL CODES, ORDINANCES, REGULATIONS AND LAWS TAKE PRECEDENCE OVER ANYTHING SHOWN, DESCRIBED, OR IMPLIED WHERE SAME ARE AT VARIANCE

DONALD A. GARDNER
ARCHITECTS, INC.
BOX 26178 • GREENVILLE S.C. • 29616
864 • 288 • 7680
www.dongardner.com

STANDARD DESIGN DOCUMENT

DESIGN NO. 392

SHEET 3 OF 7

FLOOR PLAN