

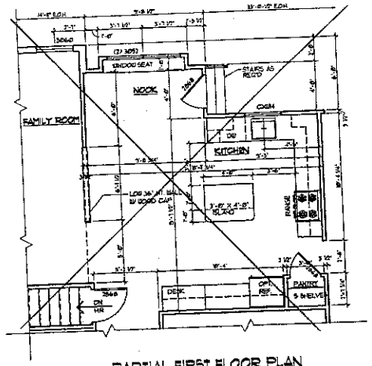



PARTIAL FIRST FLOOR PLAN
@ OPT. NOOK
SCALE: 1/4"=1'-0"

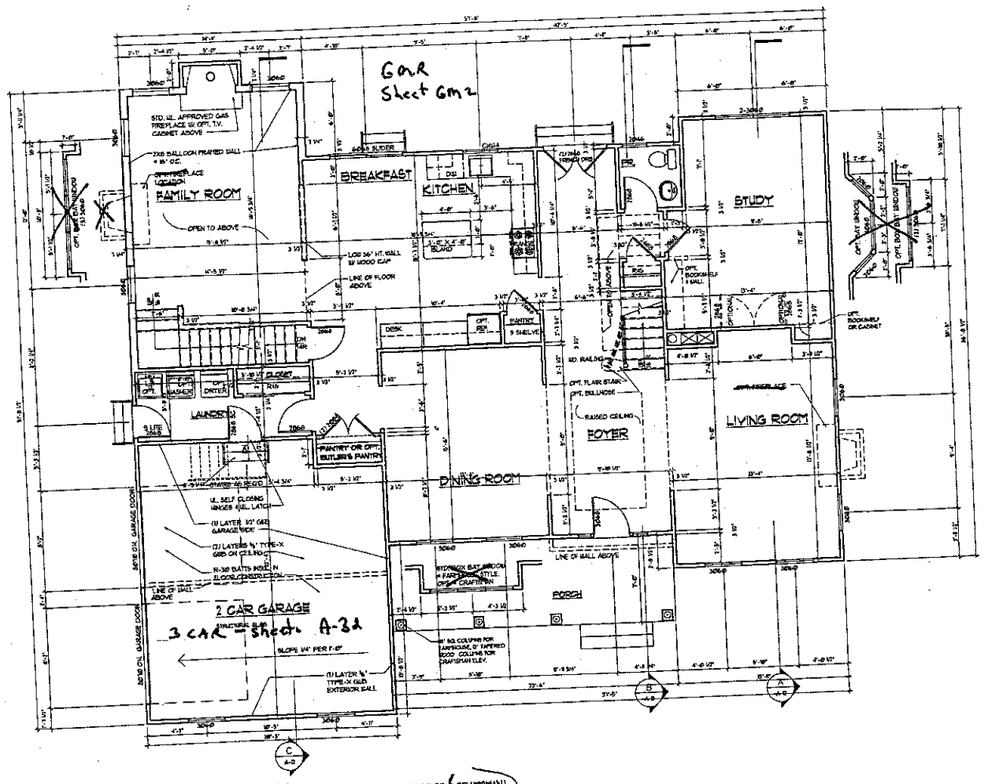

FIRST FLOOR PLAN (FAIRHOUSE, AMERICAN FARMHOUSE & CRAFTSMAN)
SCALE: 1/4"=1'-0"

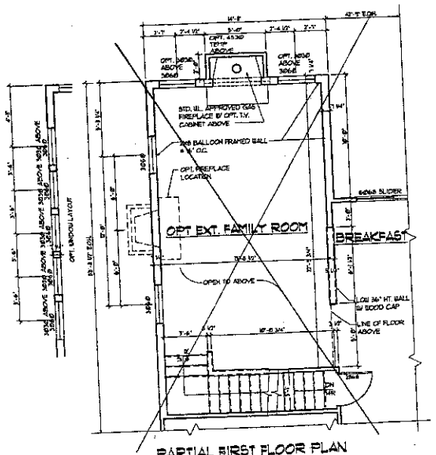

PARTIAL FIRST FLOOR PLAN
@ OPT. EXTENDED FAMILY ROOM
SCALE: 1/4"=1'-0"

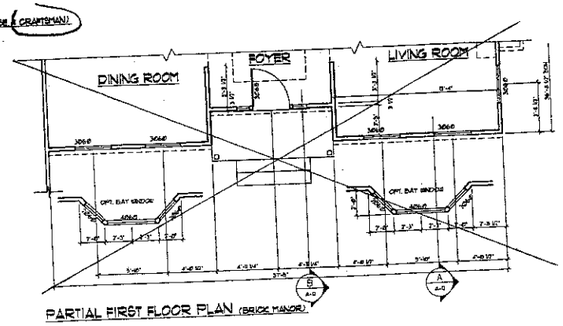

PARTIAL FIRST FLOOR PLAN (BRIDGE MANOR)

Architects and Planners
Goshen Executive Center
1450 Boot Road ■ Suite 100B
West Chester, Pennsylvania 19380
(610) 696-3043
Murphy Architectural Group

THE COVINGTON
FOR
CHESMANS CONSTRUCTION CORPORATION

BASEMENT CONDITION-SOUTHERN DIVISION

CERT. NO. 51366


WILLIAM F. MURPHY
REGISTERED ARCHITECT
WEST CHESTER, PA.

REVISIONS	
a. 05.12.02	g.
b. 04.03.03	h.
c. 06.05.03	i.
d. 7.7.03	j.
e. 8.20.04	k.
f.	l.

Proj. No. 01-56
Date: 01.05.01
Scale: AS NOTED


Sheet Title:
COVINGTON-FAIRHS, AM. FA
CRAFTSMAN 1 BR. MANOR
FIRST FLOOR & BASEM. CO

A-2e

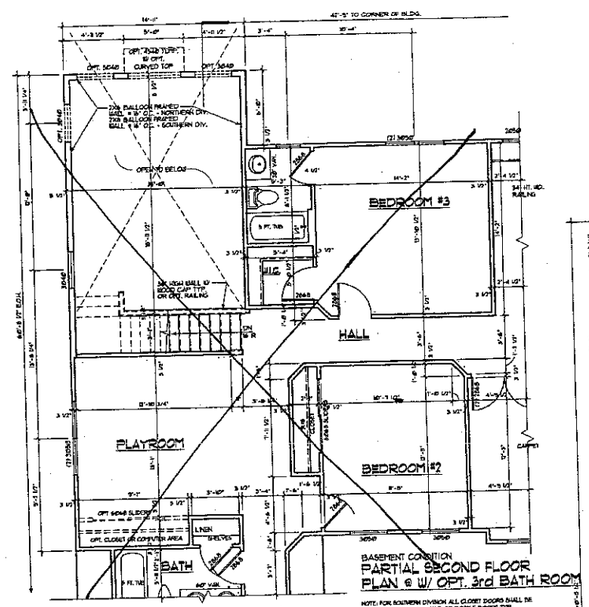


PARTIAL SECOND FLOOR PLAN @ W/ OPT. 3rd BATH ROOM

NOTE: FOR SOUTHERN DIVISION ALL CLOSET DOORS SHALL BE CANVAS SWING TYPES SINGLE OR DOUBLE DOORS TYP.

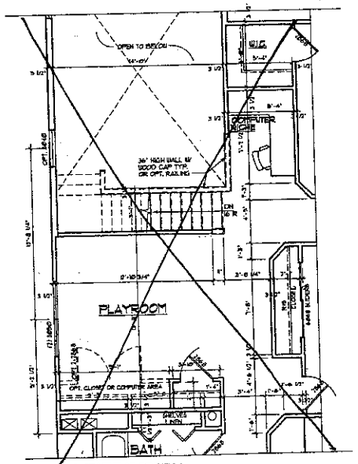

PARTIAL SECOND FLOOR PLAN @ SOUTHERN DIVISION

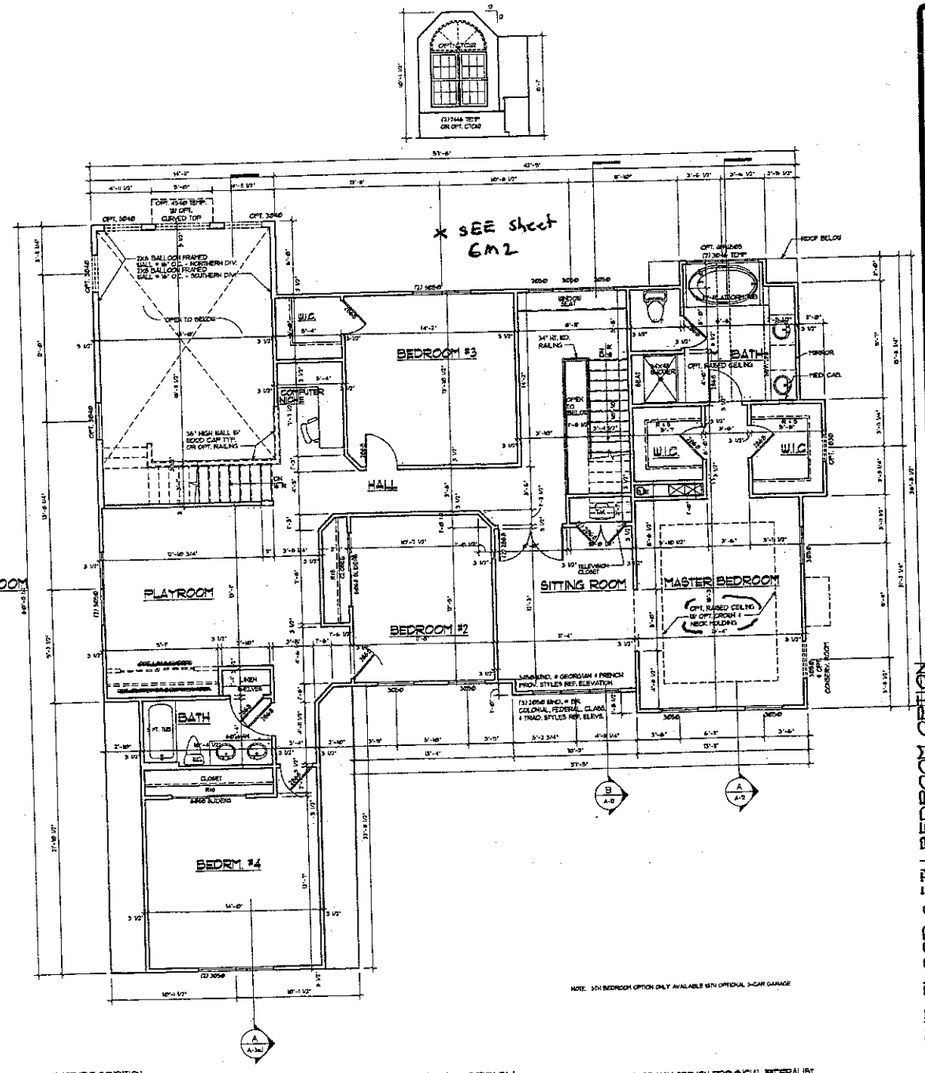

SECOND FLOOR PLAN W/ OPT. PLAYROOM @ 3-CAR GARAGE OPTION (CLASSICAL, CRAFTSMAN, GEORGIAN, FRENCH PROVINCIAL, FEDERALIST, FARMHOUSE, AMERICAN FARMHOUSE, TRADITIONAL & BRICK COLONIAL)

NOTE: 5TH BEDROOM OPTION ONLY AVAILABLE WITH OPTIONAL 3-CAR GARAGE

Architects and Planners
Goshen Executive Center
1450 Boot Road ■ Suite 100B
West Chester, Pennsylvania 19380
(610) 696-3843
Murphy Architectural Group

THE COVINGTON

FOR

CLEANS CONSTRUCTION CORPORATION

CERT. NO. 61208

WILLIAM F. MURPHY

REVISIONS

a. 6/27/24	g.
b. 8/30/24	h.
c.	i.
d.	j.
e.	k.
f.	l.

Proj. No. 21-28
Date: 5.28.21
Scale: AS NOTED

Sheet Title:
COVINGTON
SECOND FL. PL. W/ OPT/
PLAYRM + 3-CAR GARAGE

A-3f.1

SECOND FLOOR @ 5TH BEDROOM OPTION

THESE ARCHITECTURAL GROUP CONSTRUCTION DRAWINGS, INCLUDING, BUT NOT LIMITED TO, ALL FLOOR PLANS, ELEVATIONS, SECTIONS, DETAILS, AND SPECIFICATIONS, ARE AND SHALL REMAIN THE PROPERTY OF MURPHY ARCHITECTURAL GROUP AND ARE NOT TO BE USED IN WHOLE OR IN PART FOR ANY PURPOSE WHATSOEVER WITHOUT THE WRITTEN PERMISSION OF MURPHY ARCHITECTURAL GROUP. THESE DRAWINGS ARE NOT TO BE LOANED, COPIED OR DISCLOSED TO ANY UNAUTHORIZED PERSON WITHOUT THE WRITTEN CONSENT OF MURPHY ARCHITECTURAL GROUP. VISUAL CONTACT WITH THESE DRAWINGS SHALL CONSTITUTE PRIMA FACIE EVIDENCE OF ACCEPTANCE OF THESE RESTRICTIONS.