

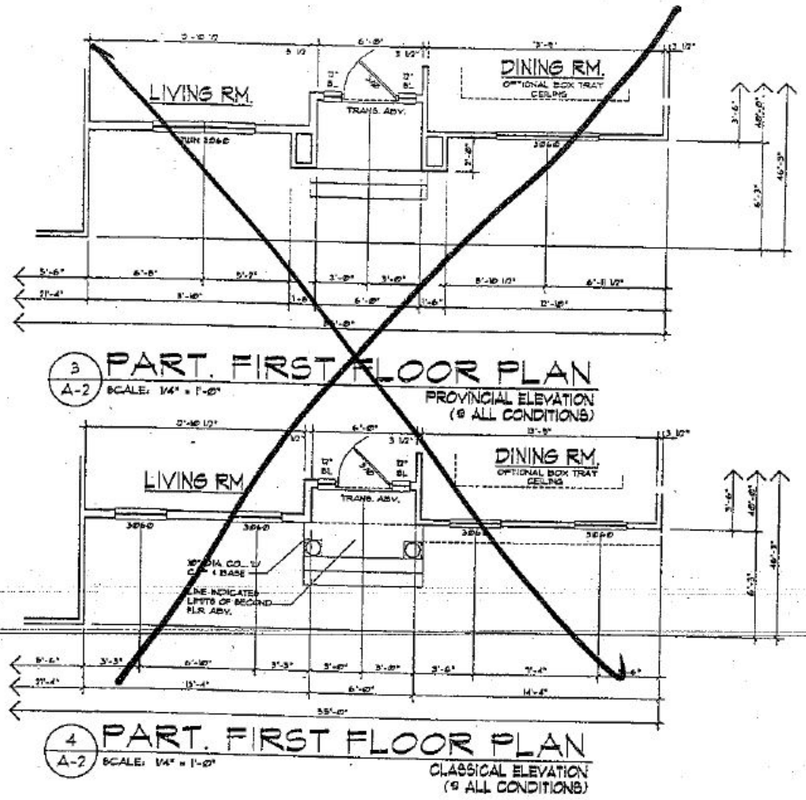


3 / A-2 PART. FIRST FLOOR PLAN
SCALE: 1/4" = 1'-0"
PROVINCIAL ELEVATION (9 ALL CONDITIONS)


4 / A-2 PART. FIRST FLOOR PLAN
SCALE: 1/4" = 1'-0"
CLASSICAL ELEVATION (9 ALL CONDITIONS)

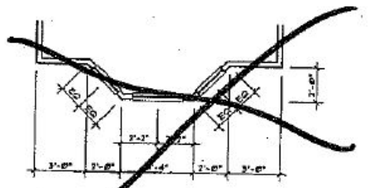


6 / A-2 PART. FIRST FLOOR PLAN
SCALE: 1/4" = 1'-0"
9 OPTIONAL BAY (9 ALL CONDITIONS)

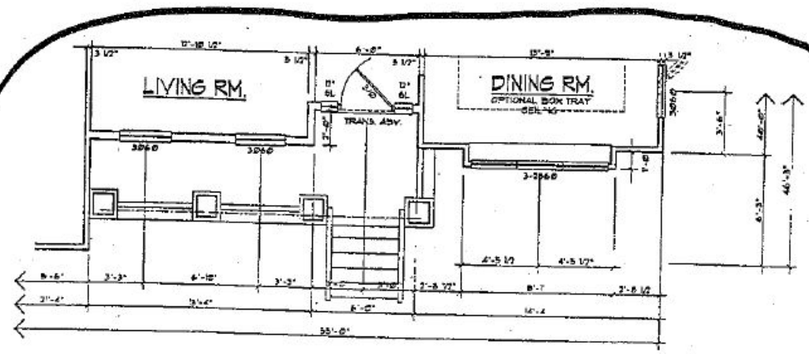

5 / A-2 PART. FIRST FLOOR PLAN
SCALE: 1/4" = 1'-0"
CRAFTSMAN ELEVATION (9 ALL CONDITIONS)

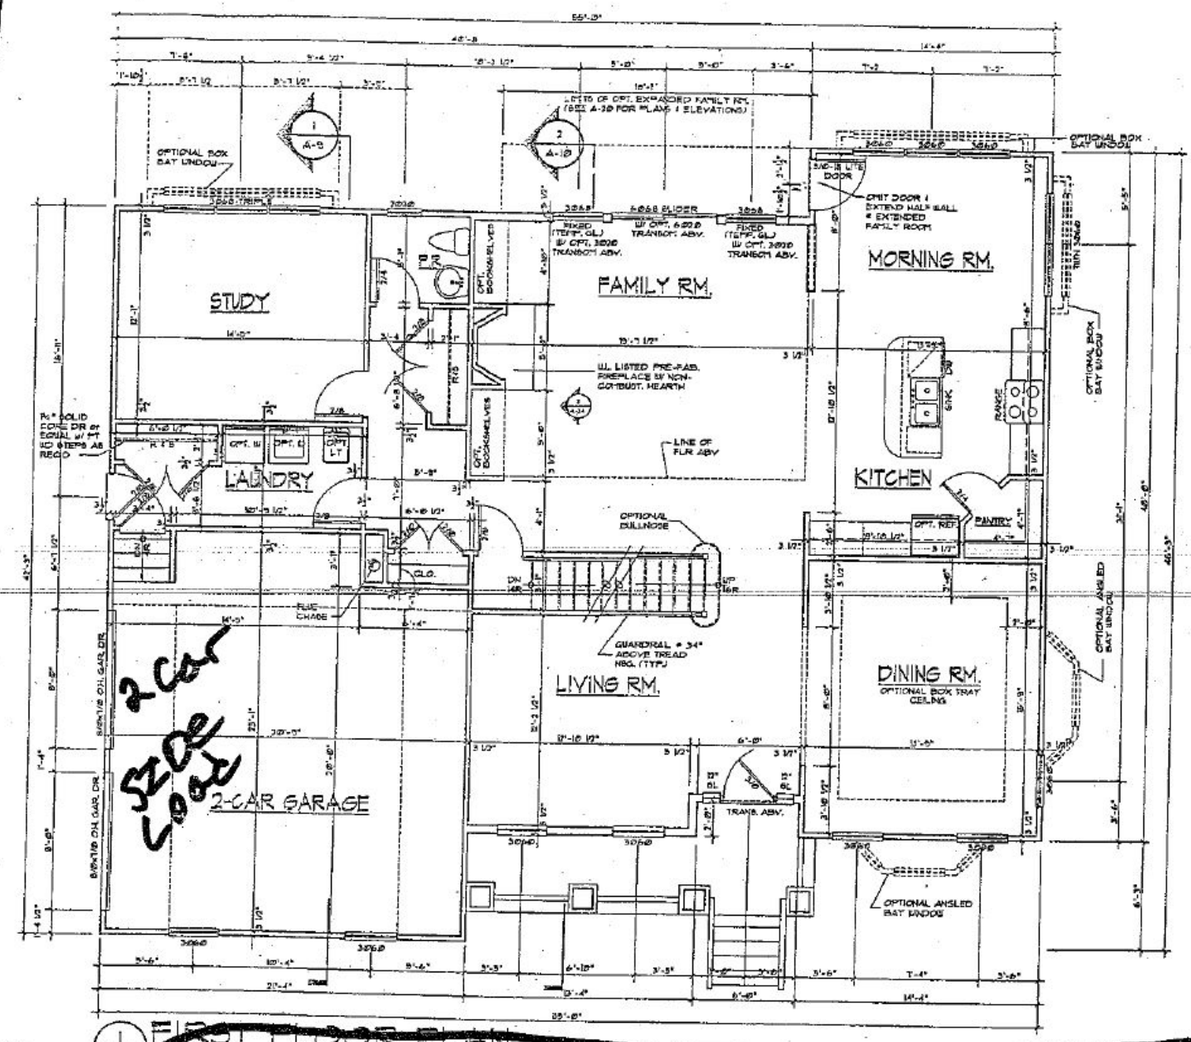

1 FIRST FLOOR PLAN
SCALE: 1/4" = 1'-0"
FARMHOUSE ELEVS. (9 BASEMENT CONDITION)

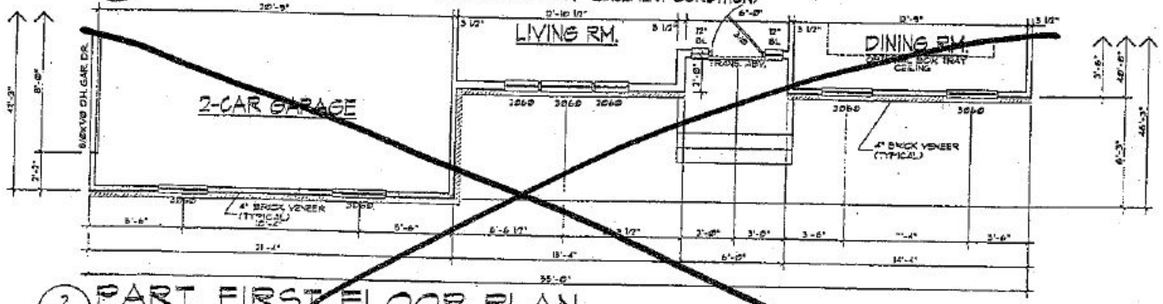

2 / A-2 PART. FIRST FLOOR PLAN
SCALE: 1/4" = 1'-0"
FEDERAL & GEORGIAN ELEVS. (9 ALL CONDITIONS)

BASEMENT CONDITION

FEINBERG & ASSOCIATES P.C.
ARCHITECTS/PLANNERS/INTERIOR DESIGNERS
THE PAINT WORKS CORPORATE CENTER
20 EAST CLEMENTON ROAD - SUITE 201S - GIBBSBORO, NJ. 08026
(856) 782-0100 - (215) 923-9157 - FAX (856) 782-8656

THE WORTHINGTON
MASTER
FOR
PARKER & ORLEANS HOMEBUILDERS
SOUTHERN REGION

NO.	DATE	REVISIONS
7	12-23-02	ENG. REVISIONS
6	10-29-02	CLIENT REVISIONS
5	9-27-02	CLIENT REVISIONS
4	7-10-02	CLIENT REVISIONS
3	6-14-02	CLIENT REVISIONS
2	5-17-02	CLIENT REVISIONS
1	4-19-02	REVISED

DESIGNED JD
DRAWN SRS/AT
CHECKED GJ
APPROVED MMG

SEAL: WILLIAM J. FEINBERG, NEW JERSEY LICENSE NO. 21AI00[illegible]

SHEET TITLE
1st FLR. PLAN - BSMT. CONDITION

DATE: 2-5-02
PROJ. NO. 0091
SCALE: AS NOTED
SHEET NO. A-2