

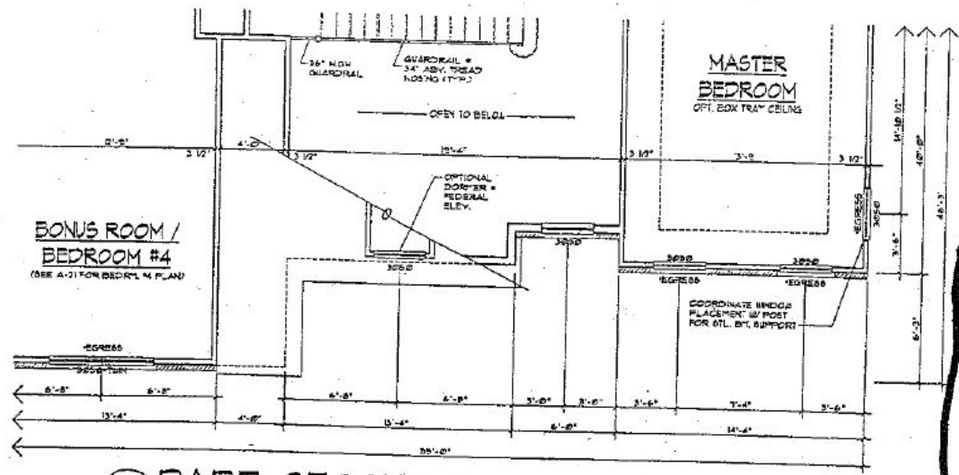



2 A-3 PART. SECOND FLOOR PLAN
SCALE: 1/4" = 1'-0"
FEDERAL & GEORGIAN ELEVS.

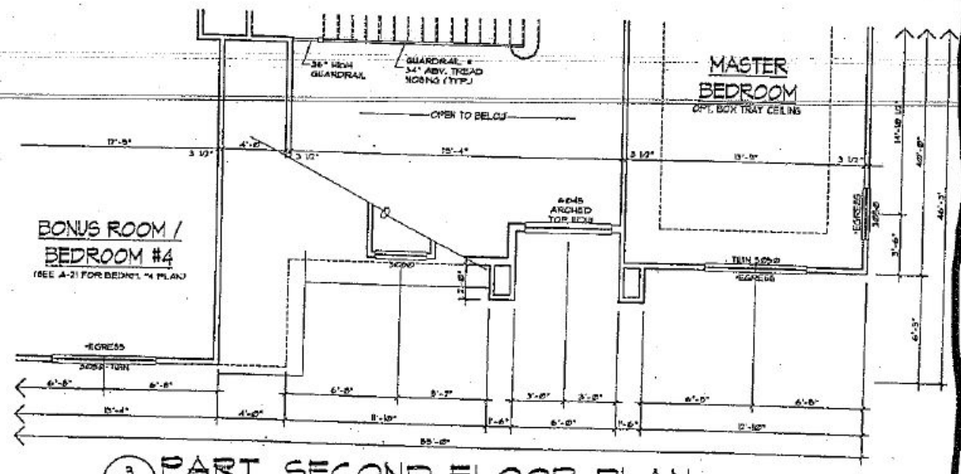

3 A-3 PART. SECOND FLOOR PLAN
SCALE: 1/4" = 1'-0"
PROVINCIAL ELEVATION

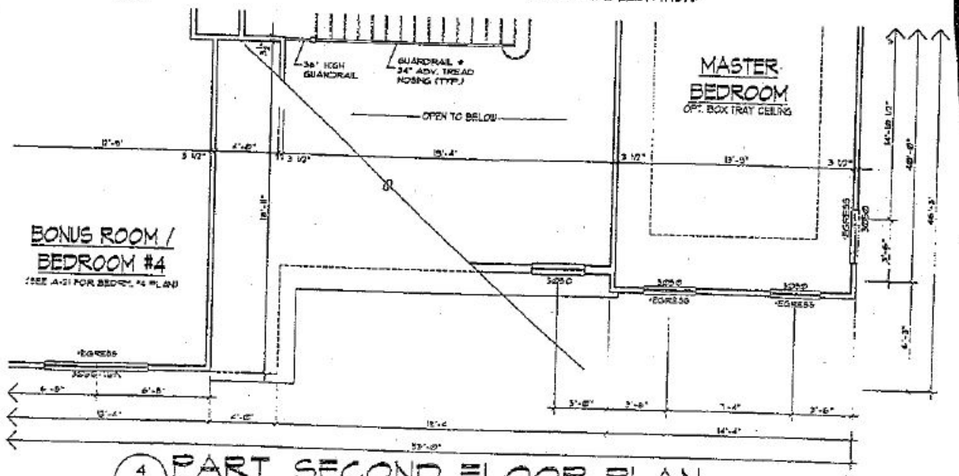

4 A-3 PART. SECOND FLOOR PLAN
SCALE: 1/4" = 1'-0"
CLASSICAL ELEVATION

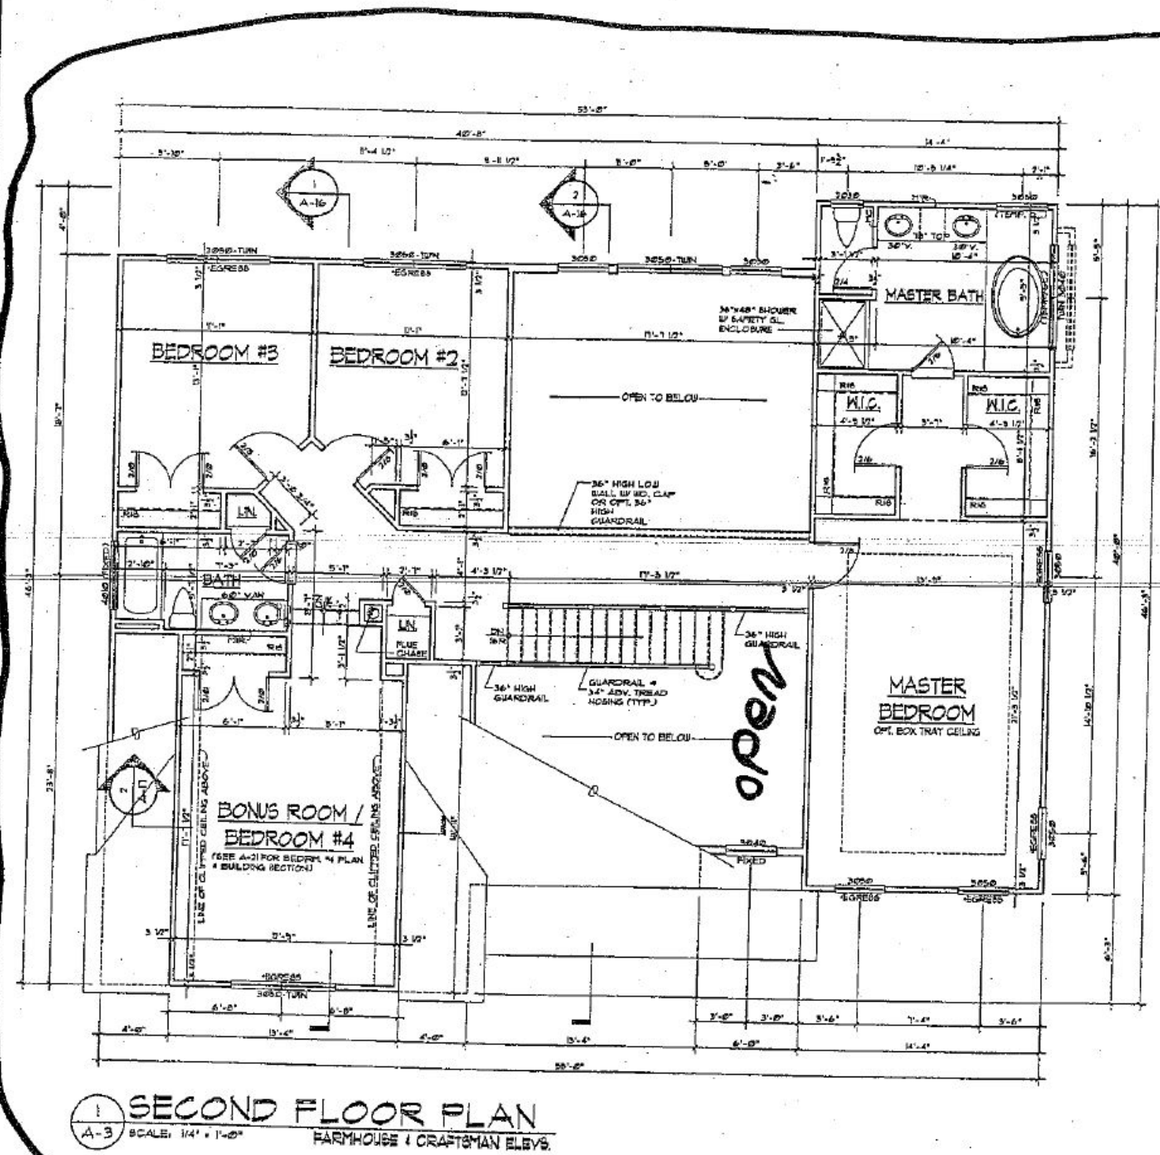

1 A-3 SECOND FLOOR PLAN
SCALE: 1/4" = 1'-0"
FARMHOUSE & CRAFTSMAN ELEVS.

FEINBERG & ASSOCIATES P.C.
ARCHITECTS / PLANNERS / INTERIOR DESIGNERS
THE PAINT WORKS CORPORATE CENTER
20 EAST CLEMENTON ROAD - SUITE 301S - GIBBSBORO, NJ. 08026
(856) 782-0100 - (215) 923-9157 - FAX (856) 782-8696

THE WORTHINGTON
MASTER
FOR
PARKER & ORLEANS HOMEBUILDERS
SOUTHERN REGION

NO.	DATE	REVISIONS
7	12-23-02	ENG. REVISIONS
6	10-28-02	CLIENT REVISIONS
5	9-27-02	CLIENT REVISIONS
4	7-10-02	CLIENT REVISIONS
3	6-14-02	CLIENT REVISIONS
2	5-31-02	CLIENT REVISIONS
1	4-9-02	REVISED

DESIGNED JD
DRAWN SRS/A
CHECKED GJ
APPROVED

SHEET TITLE
SECOND FLOOR PLANS

DATE: 2-5-02
PROJ. NO. 0781
SCALE: AS NOTED
SHEET NO. A-3