

ADD Twin window w/

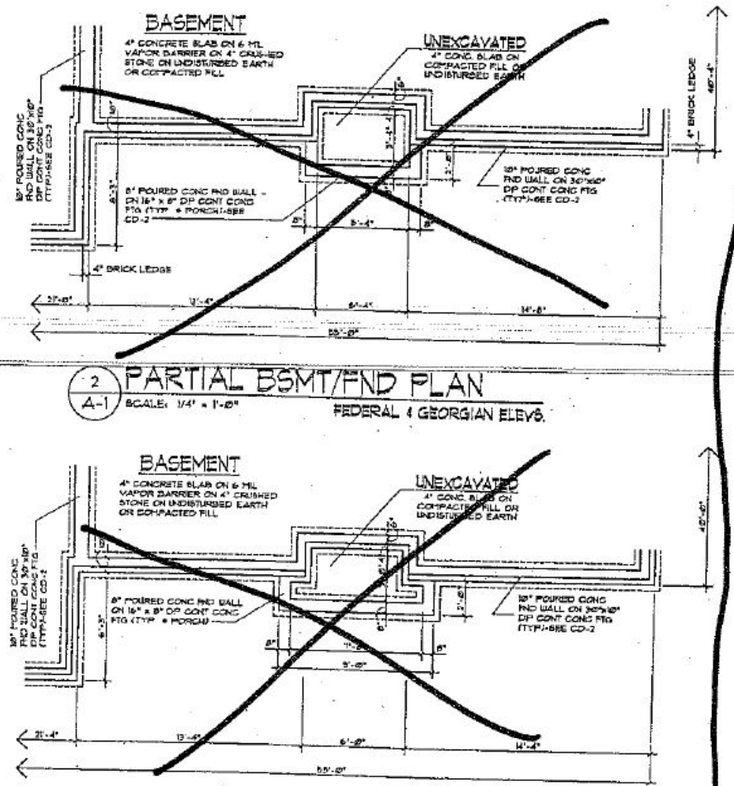


2 A-1 PARTIAL BSMT/FND PLAN
SCALE: 1/4" = 1'-0"
FEDERAL & GEORGIAN ELEVS.

3 A-1 PARTIAL BSMT/FND PLAN
SCALE: 1/4" = 1'-0"
PROVINCIAL ELEV

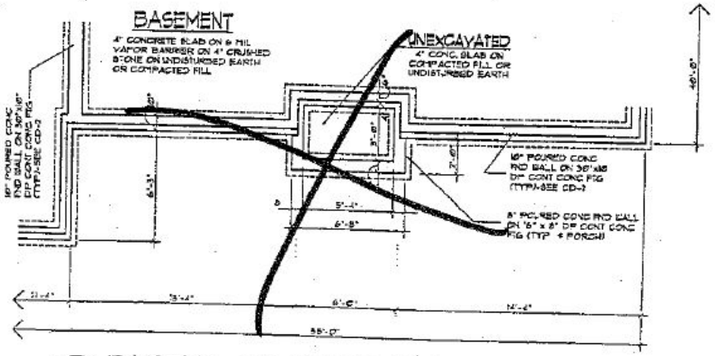


4 A-1 PARTIAL BSMT/FND PLAN
SCALE: 1/4" = 1'-0"
CLASSICAL ELEV

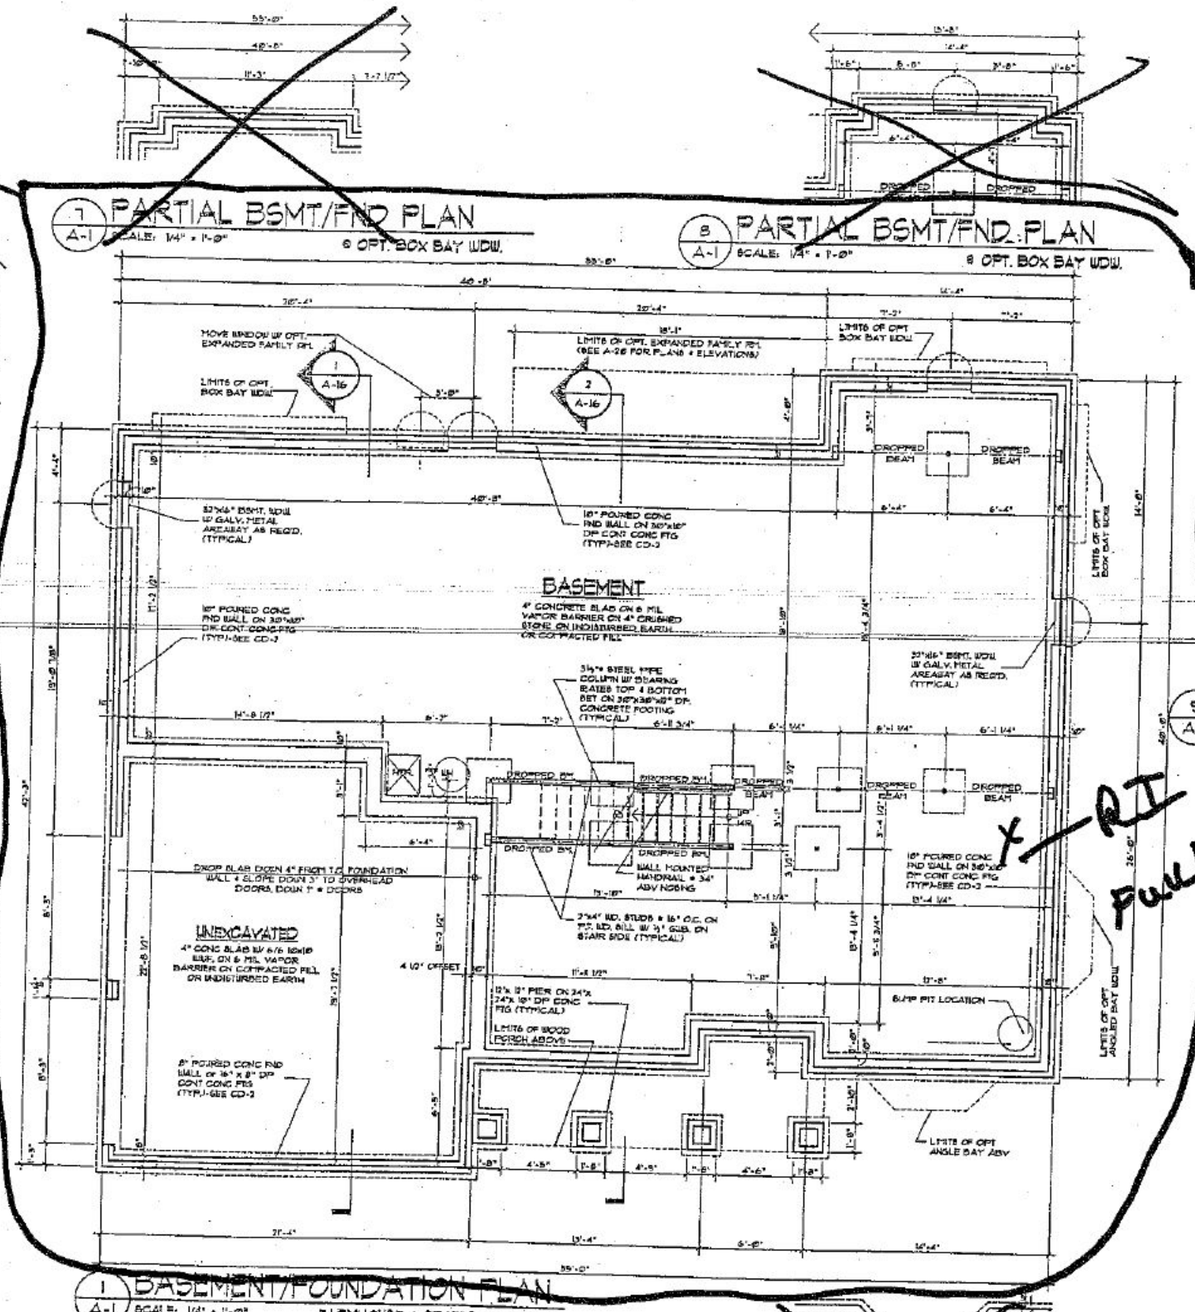

1 A-1 BASEMENT/FOUNDATION PLAN
SCALE: 1/4" = 1'-0"
FARMHOUSE & CRAFTSMAN ELEVS.


1 A-1 PARTIAL BSMT/FND PLAN
SCALE: 1/4" = 1'-0"
8 OPT. BOX BAY WDW.

8 A-1 PARTIAL BSMT/FND PLAN
SCALE: 1/4" = 1'-0"
8 OPT. BOX BAY WDW.

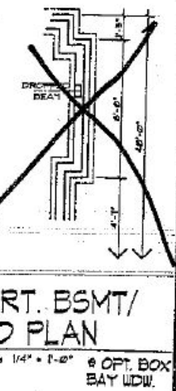


9 A-1 PART. BSMT/FND PLAN
SCALE: 1/4" = 1'-0"
8 OPT. BOX BAY WDW.

X — RI
Full Bath

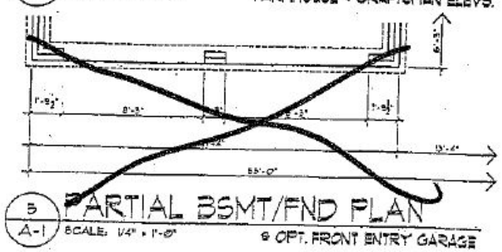

3 A-1 PARTIAL BSMT/FND PLAN
SCALE: 1/4" = 1'-0"
8 OPT. FRONT ENTRY GARAGE

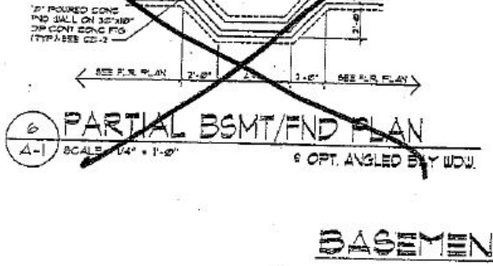

6 A-1 PARTIAL BSMT/FND PLAN
SCALE: 1/4" = 1'-0"
8 OPT. ANGLED BAY WDW.

BASEMENT CONDITION

FEINBERG & ASSOCIATES P.C.
ARCHITECTS/PLANNERS/INTERIOR DESIGNERS
THE PARK WORKS CORPORATE CENTER
20 EAST CLEMENTON ROAD - SUITE 301S - GIBBSBORO, NJ. 08026
(856) 782-0100 - (215) 923-9157 - FAX (856) 782-8056

THE WORTHINGTON
MASTER
FOR
PARKER & ORLEANS HOMEBUILDERS
SOUTHERN REGION

NO.	DATE	REVISIONS
7	12-23-02	ENG. REVISIONS
6	10-29-02	CLIENT REVISIONS
5	9-23-02	CLIENT REVISIONS
4	7-10-02	CLIENT REVISIONS
3	6-14-02	CLIENT REVISIONS
2	5-17-02	CLIENT REVISIONS
1	4-19-02	REVISED

DESIGNED JD
DRAWN SRS/AT
CHECKED GL
APPROVED MJG

SEAL
WILLIAM A. FEINBERG
NEW JERSEY
No. 21 1082
COMMONWEALTH OF PENNSYLVANIA
No. RA010903

SHEET TITLE
BSMT/FND PLAN

DATE: 2-8-02
PROJ. NO. 0721
SCALE: AS NOTED

SHEET NO.
A-1