IREDELL COUNTY HEALTH DEPARTMENT


ENVIRONMENTAL HEALTH DIVISION

PAGE 2: ***SITE PLAN WORKSHEET***

SEE THE "SAMPLE SITE PLAN" BELOW. ***INCOMPLETE SITE PLANS WILL BE RETURNED TO YOU FOR COMPLETION AND MAY RESULT IN A DELAY IN THE ISSUANCE OF YOUR SEPTIC SYSTEM PERMIT!!!***

Place an (X) beside each item as you complete the site plan:

- ( ) Property Line measurements are clearly identified
- ( ) All proposed structures are indicated
- ( ) Front and side setbacks from property line
- ( ) Preferred driveway location and well location
- ( ) Area you prefer your septic system to be placed
- ( ) North arrow, or other sufficient indicator of direction

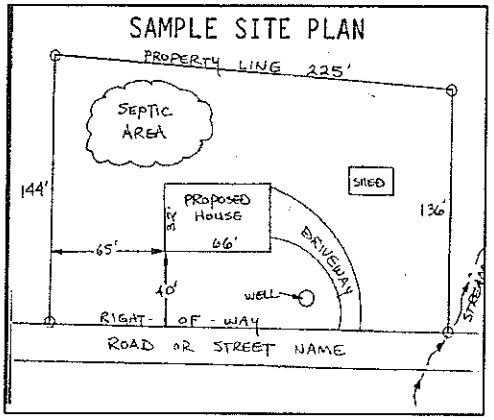

Circle N/A on the following if appropriate:

Location of septic systems and wells within 100' of your property	N/A
Location of easements and rights of ways on your property	N/A
Location of any designated wetlands on the property	N/A

USE THIS SPACE TO DRAW YOUR SITE PLAN

Show: proposed house or business footprint, wells, water lines, patios, pools and decks, and any other item that will occupy space on the site


See Attached Plat

Signature: _____

Property owner or owner's legal representative signature (SIGNATURE REQUIRED)

3/2/2015

DATE

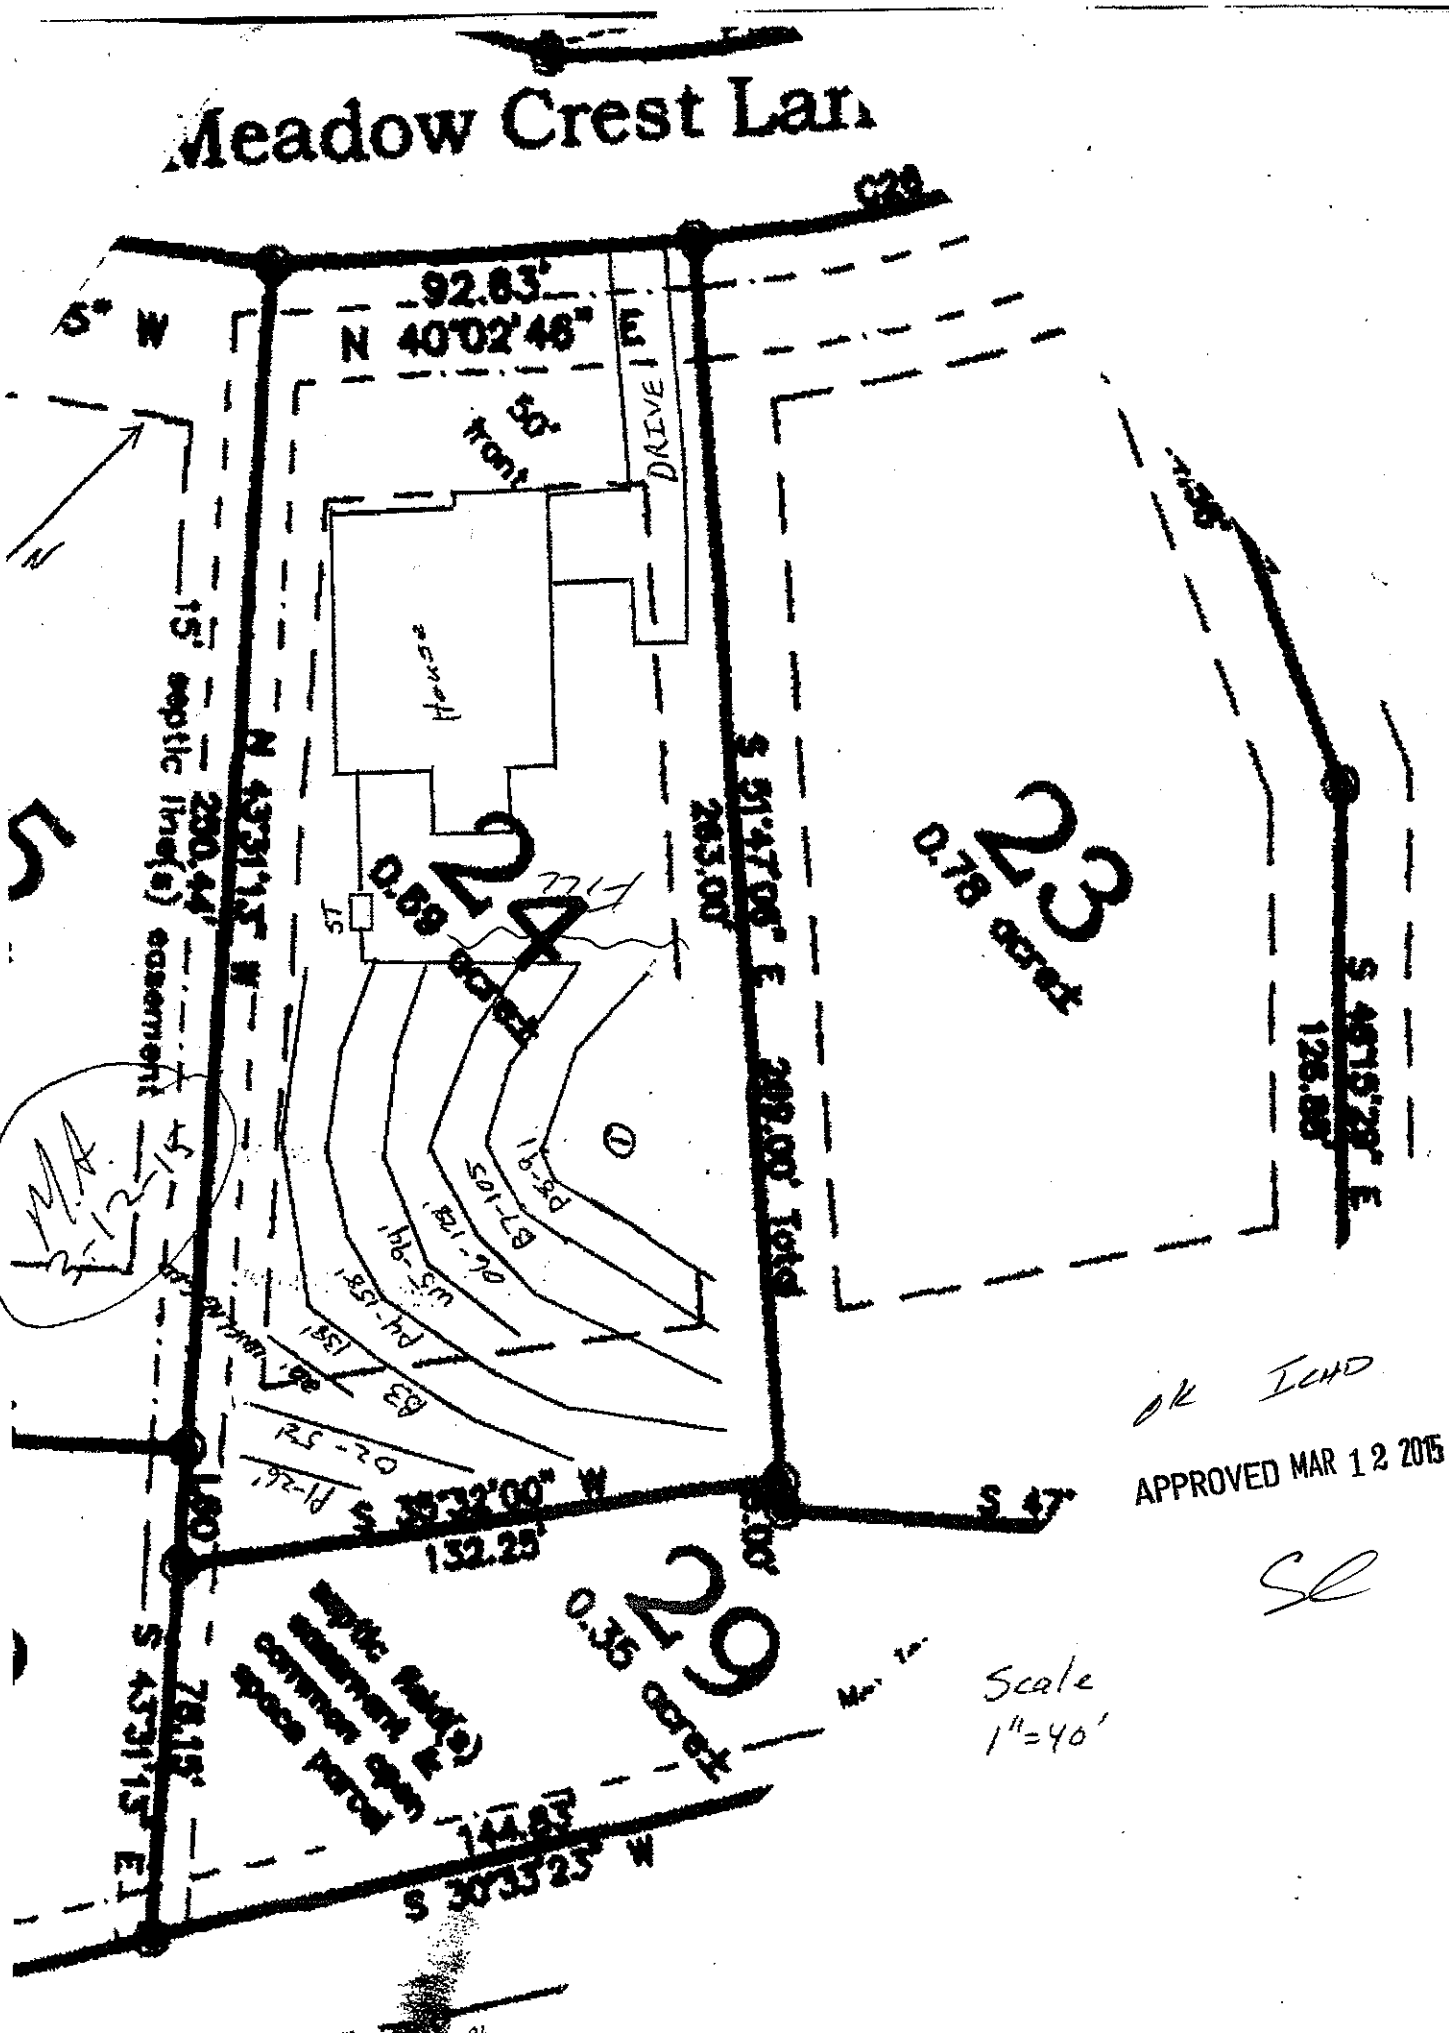
Meadow Crest Lan
92.63'
N 40°02'46" E
DRIVE
House
septic line(s)
easement
0.69 acres
0.78 acres
0.35 acres
S 35°32'00" W
132.25'
S 30°33'25" W
144.83'
S 45°15'26" E
126.89'
S 43°13'57" E
78.15'
N 43°13'57" W
200.47'
S 31°47'06" E
248.00' Total
263.00'
APPROVED MAR 12 2015
Scale
1"=40'