IREDELL COUNTY HEATLH DEPARTMENT

PAGE 2: *SITE PLAN WORKSHEET*

SEE THE SAMPLE SITE PLAN BELOW. INCOMPLETE SITE PLANS WILL BE RETURNED TO YOU FOR COMPLETION AND MAY RESULT IN A DELAY IN THE ISSUANCE OF YOUR SEPTIC SYSTEM PERMIT!!!

Place an (X) beside each item as you complete the site plan:

- X — **Property Line measurements are clearly identified...**
- X — **All proposed structures are indicated...**
  SHOW: proposed house or business footprint, wells, water lines, patios, pools and decks, and any other item that will occupy space on the site
- X — **Front and side setbacks from property line...**
- X — **Preferred driveway location and configuration, preferred well location...**
- X — **Area you prefer your septic system to be placed...**
- X — **North arrow, or other sufficient indicator of direction...**

Circle N/A on the following if appropriate:


- N/A — **Location of septic systems and wells within 100' of your property...** **N/A**
- N/A — **Location of easements and rights of ways on your property...** **N/A**
- N/A — **Location of any designated wetlands on the property...** **N/A**


Signature: Bonanza Development Co. Inc. by Scott K. Needham
Property owner or owner's legal representative signature (SIGNATURE REQUIRED)

6/8/05
DATE

USE THIS SPACE TO DRAW YOUR SITE PLAN

See Attached Site Plan

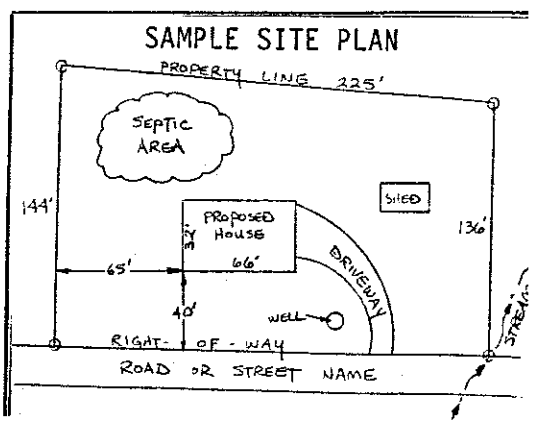

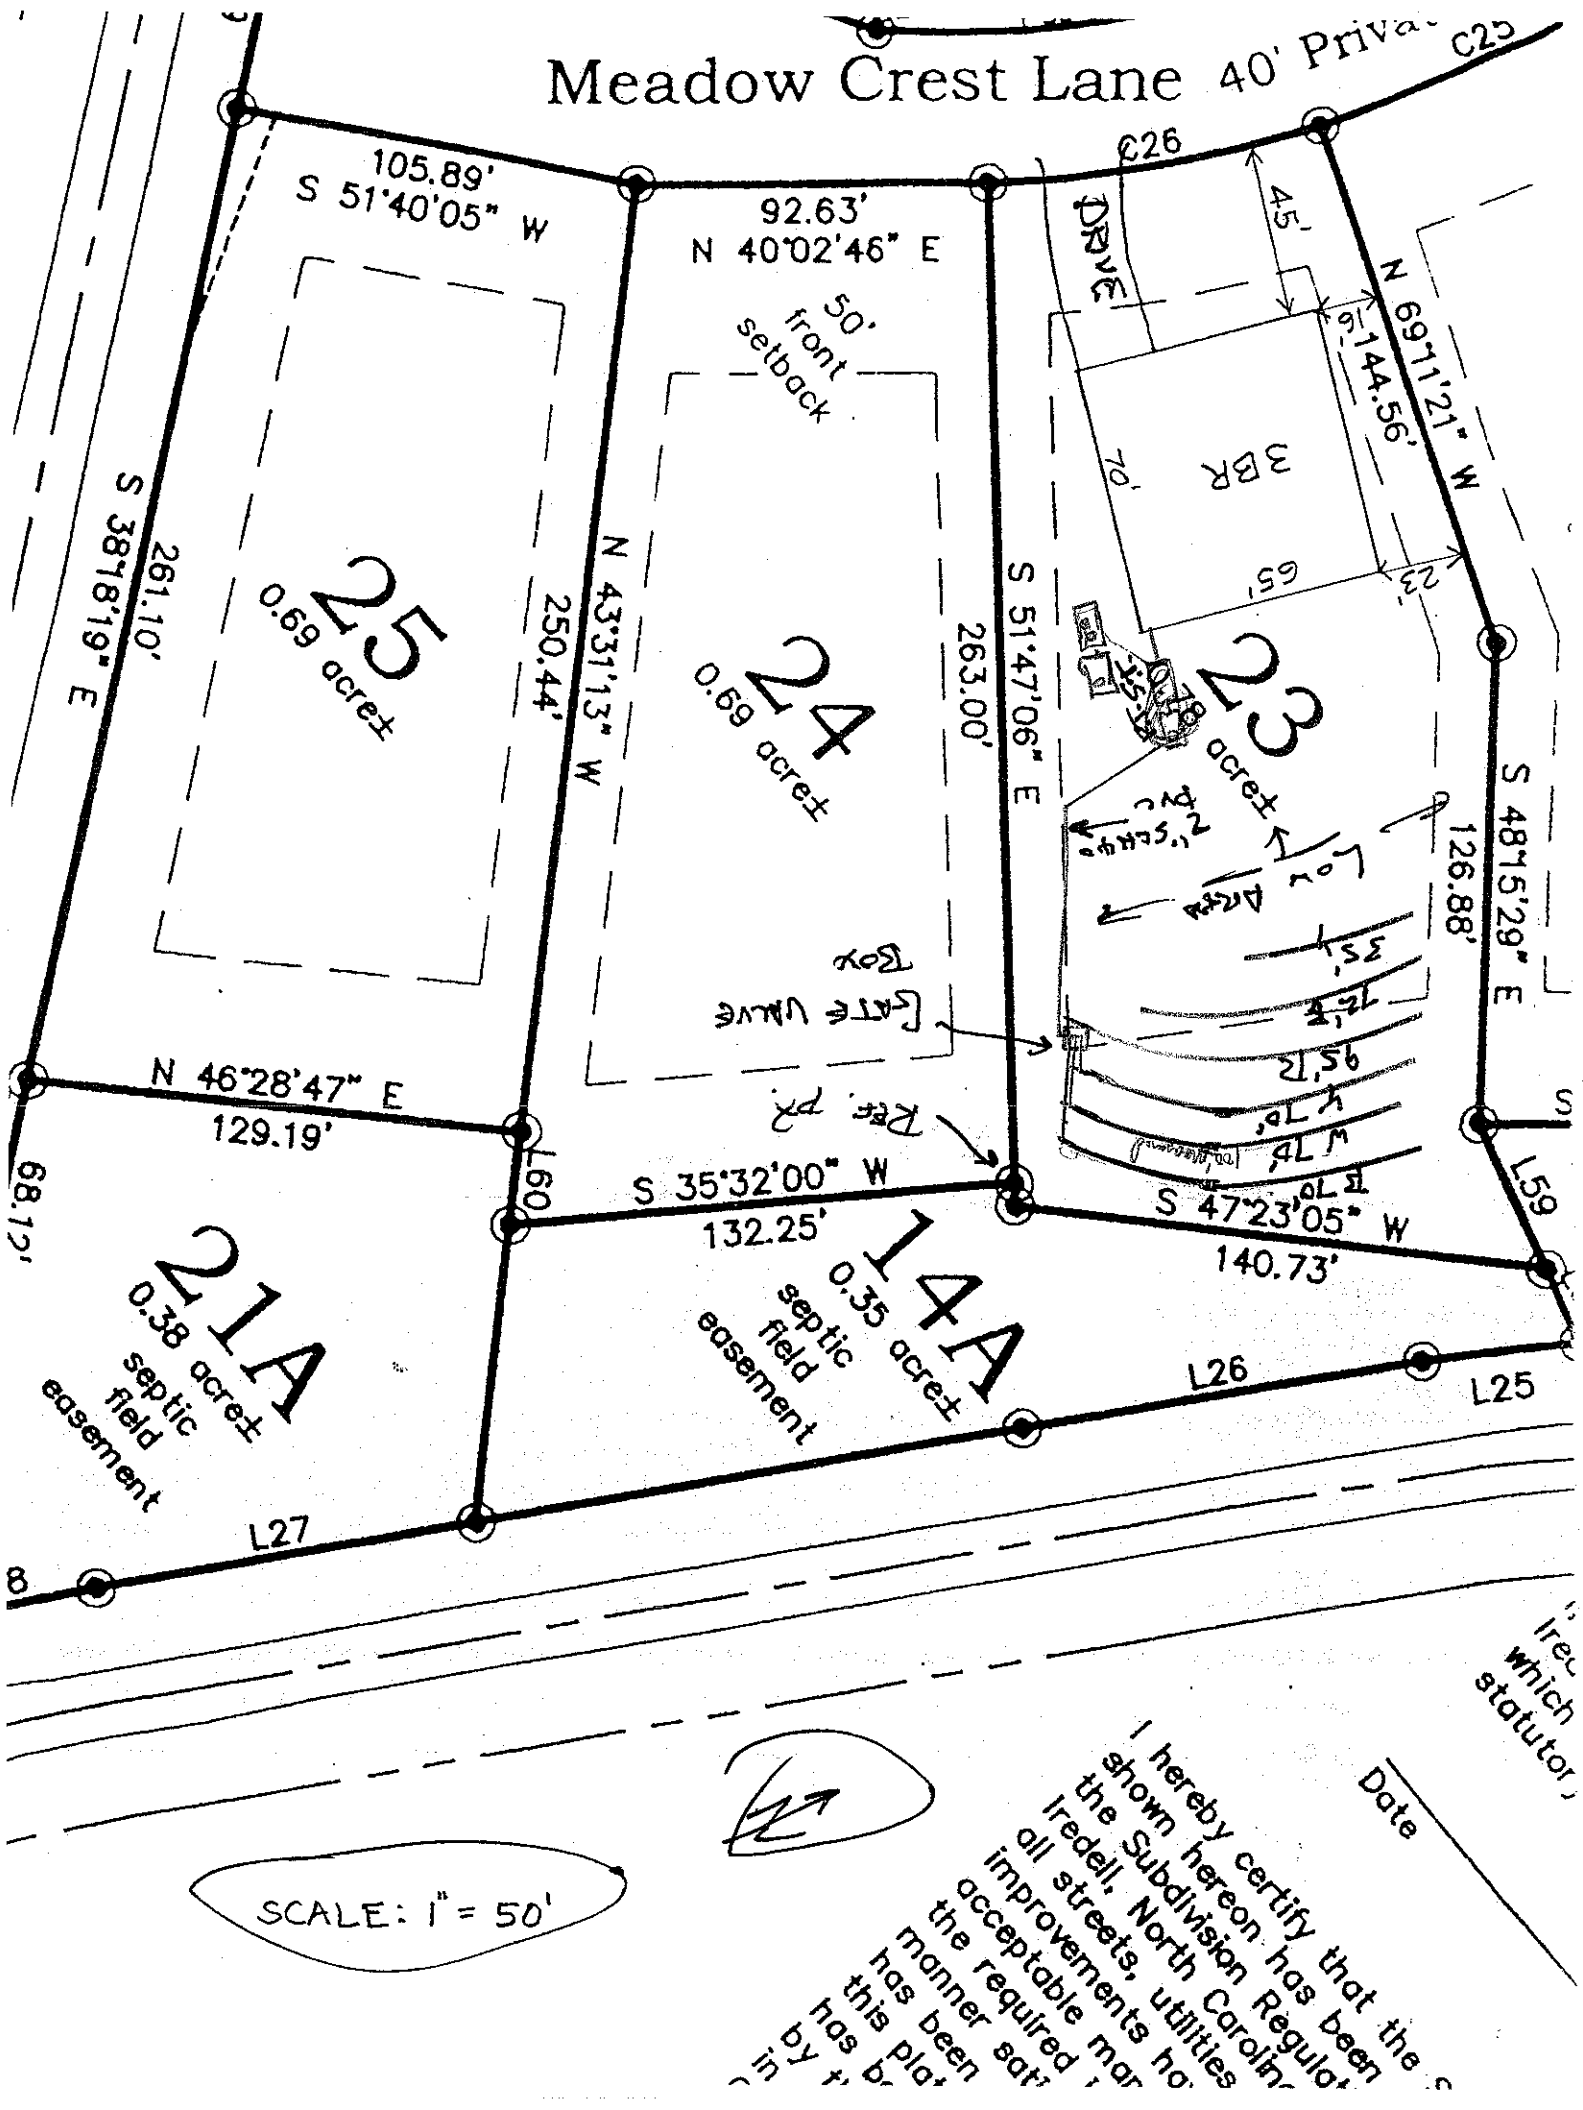
Meadow Crest Lane 40' Priva
C25
C26
105.89'
S 51°40'05" W
92.63'
N 40°02'46" E
50' front setback
DRVE
45'
N 69°11'21" W
144.56'
3BR
65'
23'
S 38°18'19" E
261.10'
25
0.69 acre±
N 43°31'13" W
250.44'
24
0.69 acre±
263.00'
S 51°47'06" E
23
acre±
S 48°15'29" E
126.88'
Gate Valve Box
Elec. Pk.
N 46°28'47" E
129.19'
L60
S 35°32'00" W
132.25'
S 47°23'05" W
140.73'
L59
L26
L25
L27
21A
0.38 acre±
septic field easement
14A
0.35 acre±
septic field easement
SCALE: 1" = 50'
I hereby certify that the
shown hereon has been
Iredell, North Caroli
all streets, utilities
improvements ha
acceptable ma
the required
manner sat
has been
this pla
has b
by t
in
Date
which
statuto