

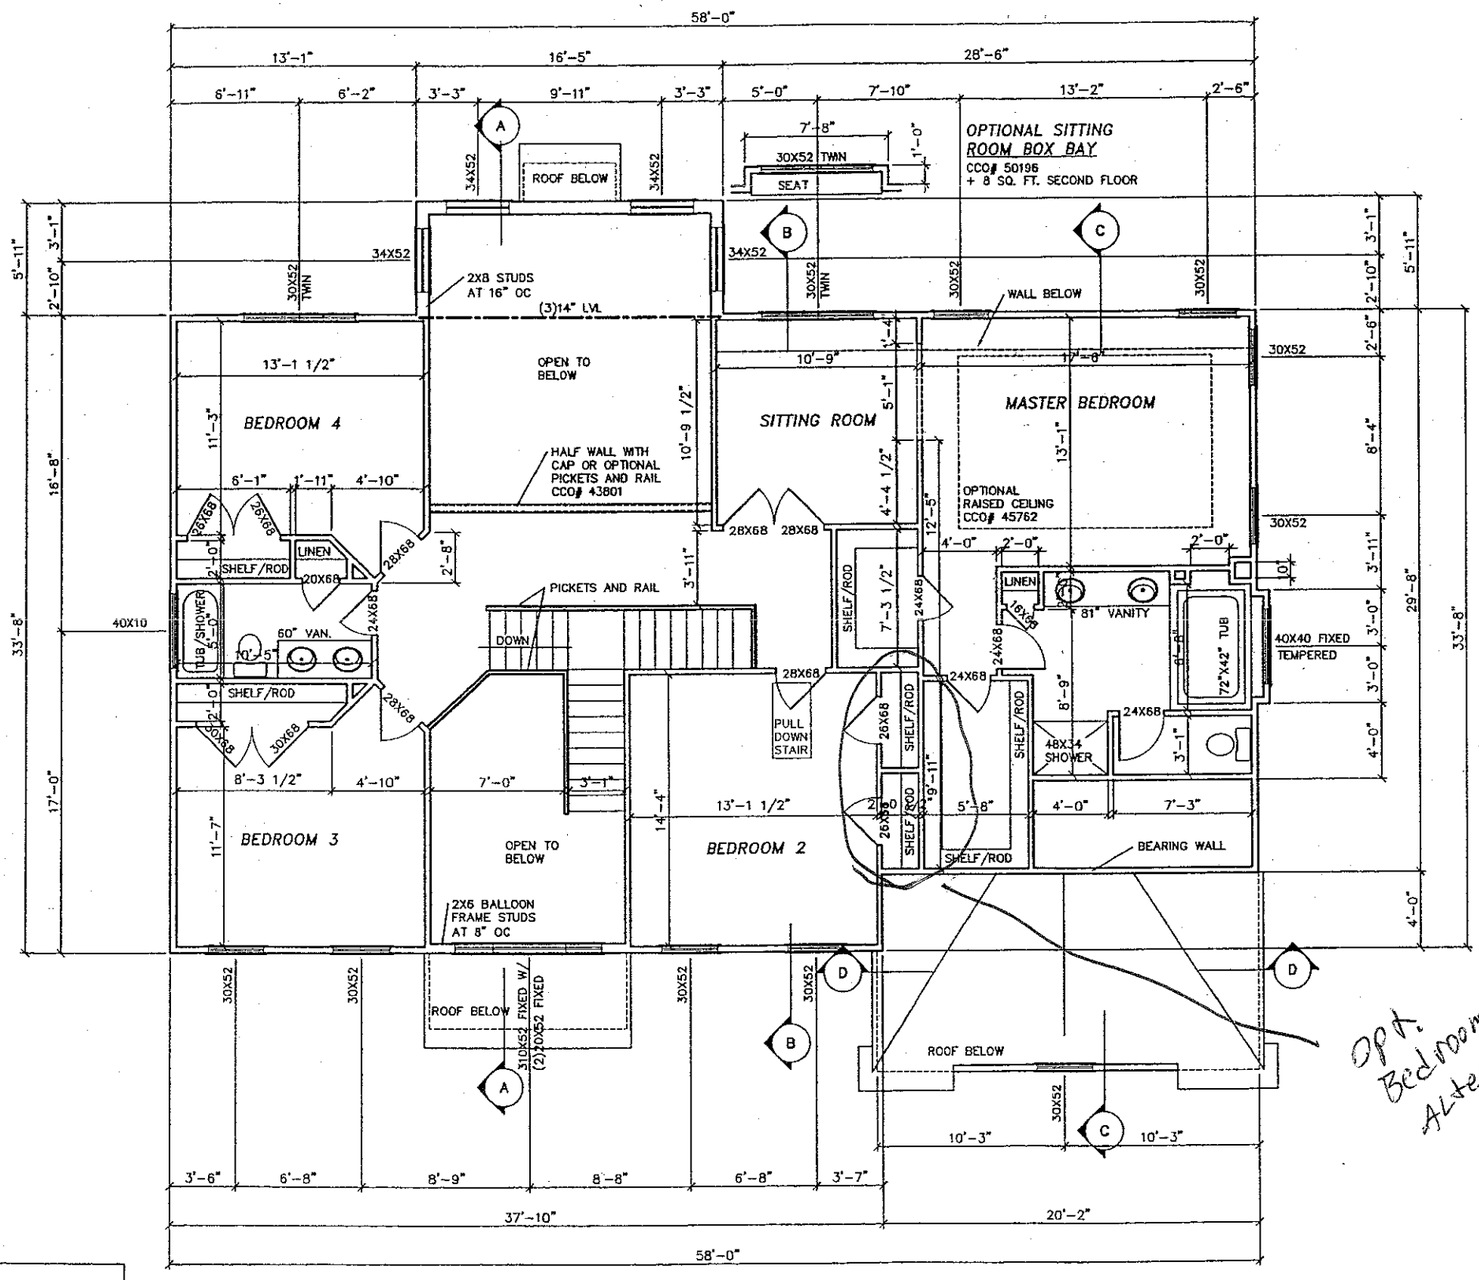


Opt. Bedroom #2 Alternate Bath

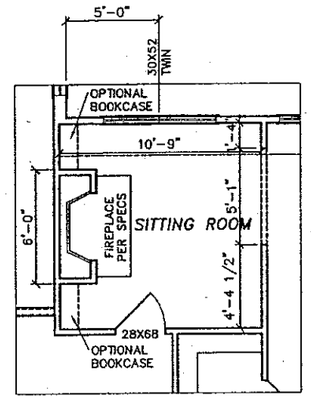

OPTIONAL SITTING ROOM FIREPLACE
CCO# 47031

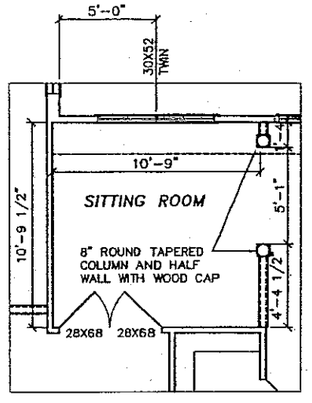

OPTIONAL HALF WALL WITH COLUMNS
CCO# 44281

NOTE:
EXTERIOR WALLS SHOWN AT 4" WIDTH.
INTERIOR WALLS SHOWN AT 3 1/2" WIDTH.
(2) 2X4 INTERIOR DOOR HEADERS W/(1) 2X4 STUD EE TYP. U.N.O.
(2) 2X10 EXTERIOR HEADERS W/(1)2X4 STUD EE TYP. U.N.O.

TRADITIONAL
SECOND FLOOR PLAN
1540 SQ. FT.

NORTH CAROLINA PROFESSIONAL SEAL 9043 ENGINEER ALVIN WEBB DUNBAR 10/3/02

PROFESSIONAL ENGINEER'S SEAL APPLIES TO BEAMS, POSTS, BALLOON FRAMED WALLS AND PIER FOOTINGS ONLY

COREMODEL

PARKER & ORLEANS HOMEBUILDERS

BROOKFIELD II

DATE: 9/5/03
SCALE: 1/8"=1 FT
DRAWN BY: TDT

PAGE 10