IREDELL COUNTY HEALTH DEPARTMENT
ENVIRONMENTAL HEALTH DIVISION
Application for IMPROVEMENT PERMIT, AUTHORIZATION TO CONSTRUCT, or EXISTING SYSTEM INSPECTION

(THE ABOVE PERMIT DOCUMENTS WILL BECOME INVALID IF INFORMATION PROVIDED ON THIS APPLICATION IS FALSIFIED OR CHANGED, OR IF THE SITE IS ALTERED. THE IMPROVEMENT PERMIT IS VALID FOR EITHER 60 MONTHS OR WITHOUT EXPIRATION DEPENDING UPON DOCUMENTATION SUBMITTED - APPLICATION WITH SITE PLAN 60 MONTHS, APPLICATION WITH COMPLETE, SCALED PLAT WITHOUT EXPIRATION. SEE 15A NCAC 18A .1937(f) FOR DETAILS)

1. APPLICATION FOR: ___ Improvement Permit ___ Authorization To Construct ___ BOTH ✓ Existing System Inspection

2. Page 2: *Site Plan Worksheet* Form MUST Accompany This Application
   The following optional attachments may also be submitted: ✓ Survey Plat, Scaled no more than 1 Inch = 60 Feet
   Place check ( ) beside whichever is submitted if applicable ✓ Custom Site Plan, Scaled no more than 1 Inch = 60 Feet

3. **Applicant Information:**

Applicant Name	Mailing Address	Home Phone #	Alternate Phone #
Weston A Short	132 Meadow Run Ln. Mooresville, NC 28117	704-779-4392	
Owner Name	**Mailing Address**	**Home Phone #**	**Alternate Phone #**
Weston A Short	132 Meadow Run Ln. Mooresville NC 28117	704-779-4392	

4. **Property Information:**

Street Address	Subdivision Name	Section/Phase and Lot Number
132 Meadow Run Ln. Mooresville NC 28117	Preserves @ Isle of Pines ~~The Cove @ Oak~~	

Driving Directions: Weston Brawley School Rd., left onto Isle of Pines, left on Isle of Pines, left on Preserve Way, left on Meadow Run, last on right

ws58749@gmail.com

5. **RESIDENTIAL Site Development Information:** *(Check or Complete ALL that apply)*

( ) New, Single Family Residence
( ) New, Multi-Family Residence
( ) Expansion of Existing Septic System
( ) Repair To Failing Septic System due to ____
(✓) Other deck expansion

Maximum Number of Bedrooms ____
Maximum Number of Occupants ____
If Expansion, Current Number of Bedrooms ____

(✓) Crawl Space Foundation?
( ) Concrete Slab Foundation?
( ) Basement w/Plumbing?
( ) Basement w/out Plumbing?

IF Non-Residential Site Development:
Type of Business ____
Square Footage of Building ____
Maximum Number of Employees ____
Maximum Number of Seats ____

6. **Proposed Water Supply:**

( ) New Well ( ) Existing Well (✓) Community Well ( ) City Water ( ) Other Public Water

7. **Desired Septic System Type:** *(You may rank in order of preference, if any)* (✓) Existing system--installed in 2008 (YEAR)


( ) Alternative ( ) Conventional ( ) Innovative ( ) Modified Conventional ( ) Other ____ ( ) No Preference

8. **Please Answer The Following To The Best of Your Ability:**

( ) Yes (✓) No Does the site contain any jurisdictional wetlands?
( ) Yes (✓) No Is any non-domestic sewage (i.e. industry) to be generated?
( ) Yes (✓) No Is the site subject to approval by any other public agency?

I have read this application and certify that the information provided herein is true, complete, and correct. Authorized county and state officials are granted right of entry to conduct necessary inspections to determine compliance with applicable laws and rules. I understand that I am solely responsible for the proper identification and labeling of all property lines and corners and making the site accessible so that a complete site evaluation can be performed.

9. Signature: _____ 9-29-2011
Property owner or owner's legal representative signature (SIGNATURE REQUIRED) DATE

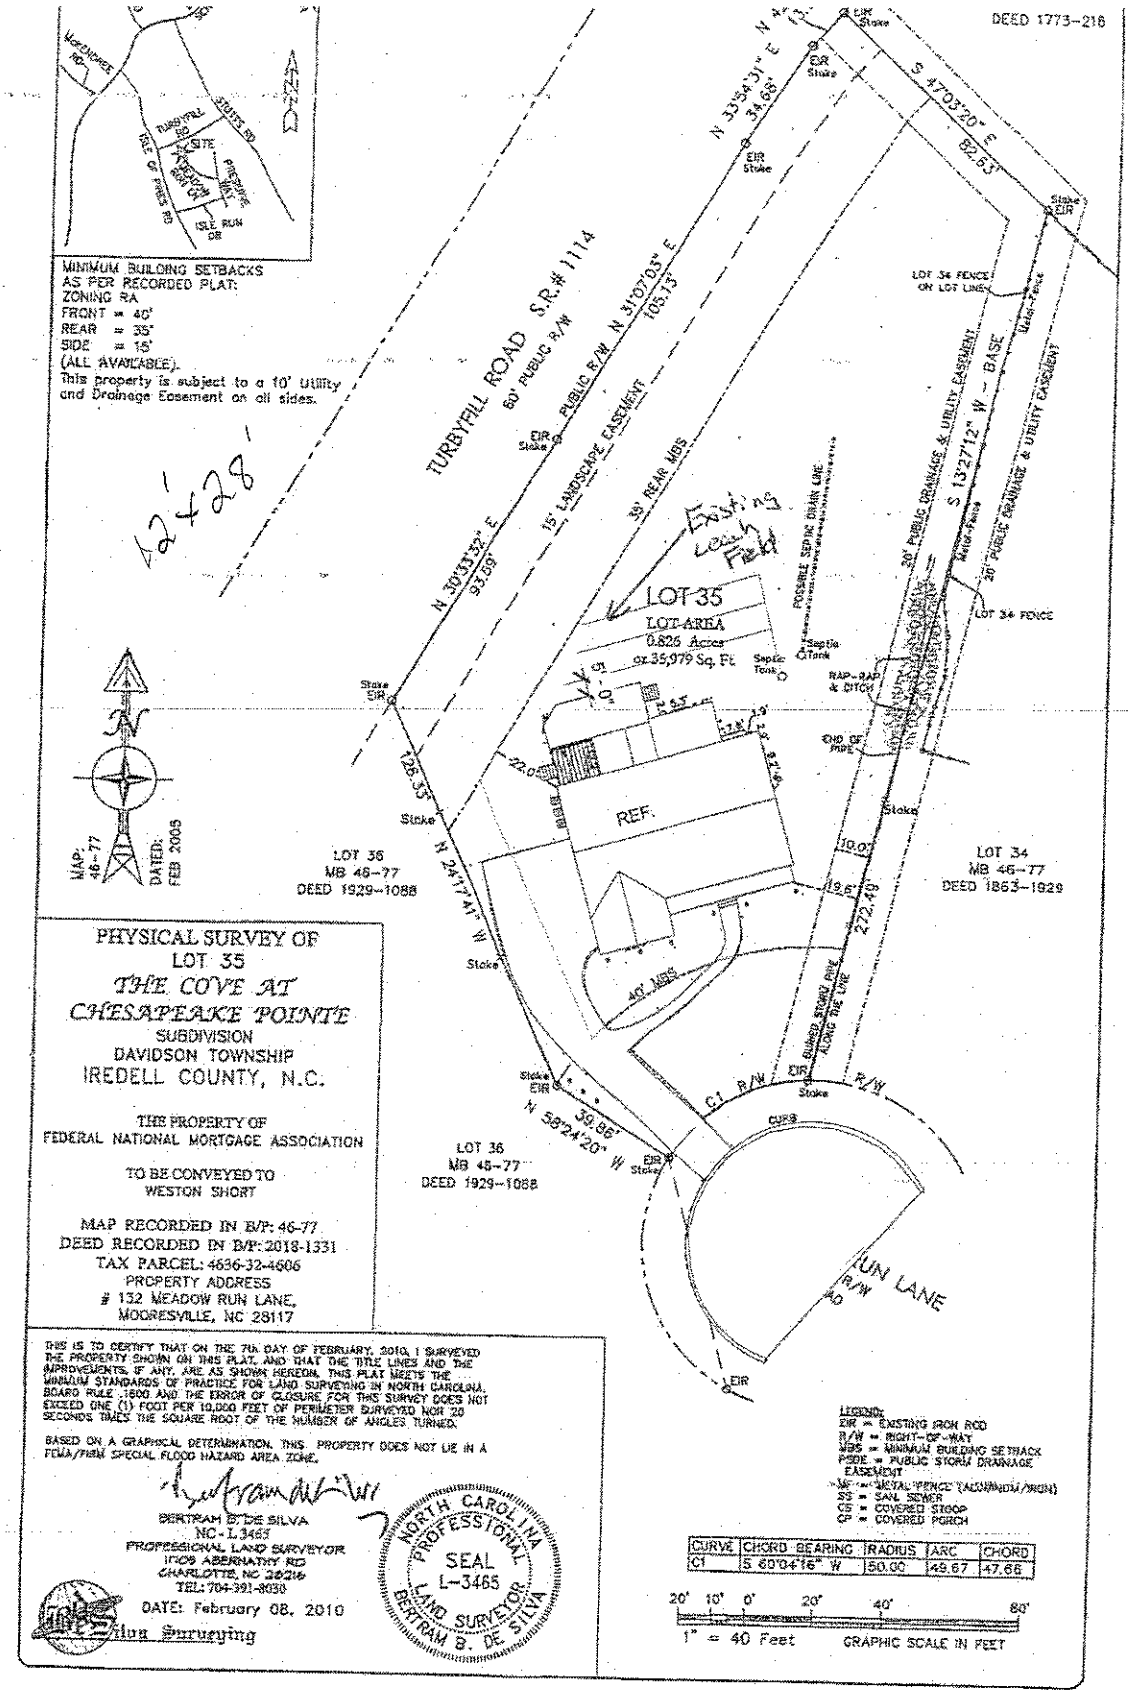

1 SITE PLAN - NEW DECK
1" = 40'-0"

NEW SITE - DECK
Project number Project Number
Date Issue Date
Drawn by Author

No.	Description	Date

SHORT FAMILY
BACKYARD ENHANCEMENTS