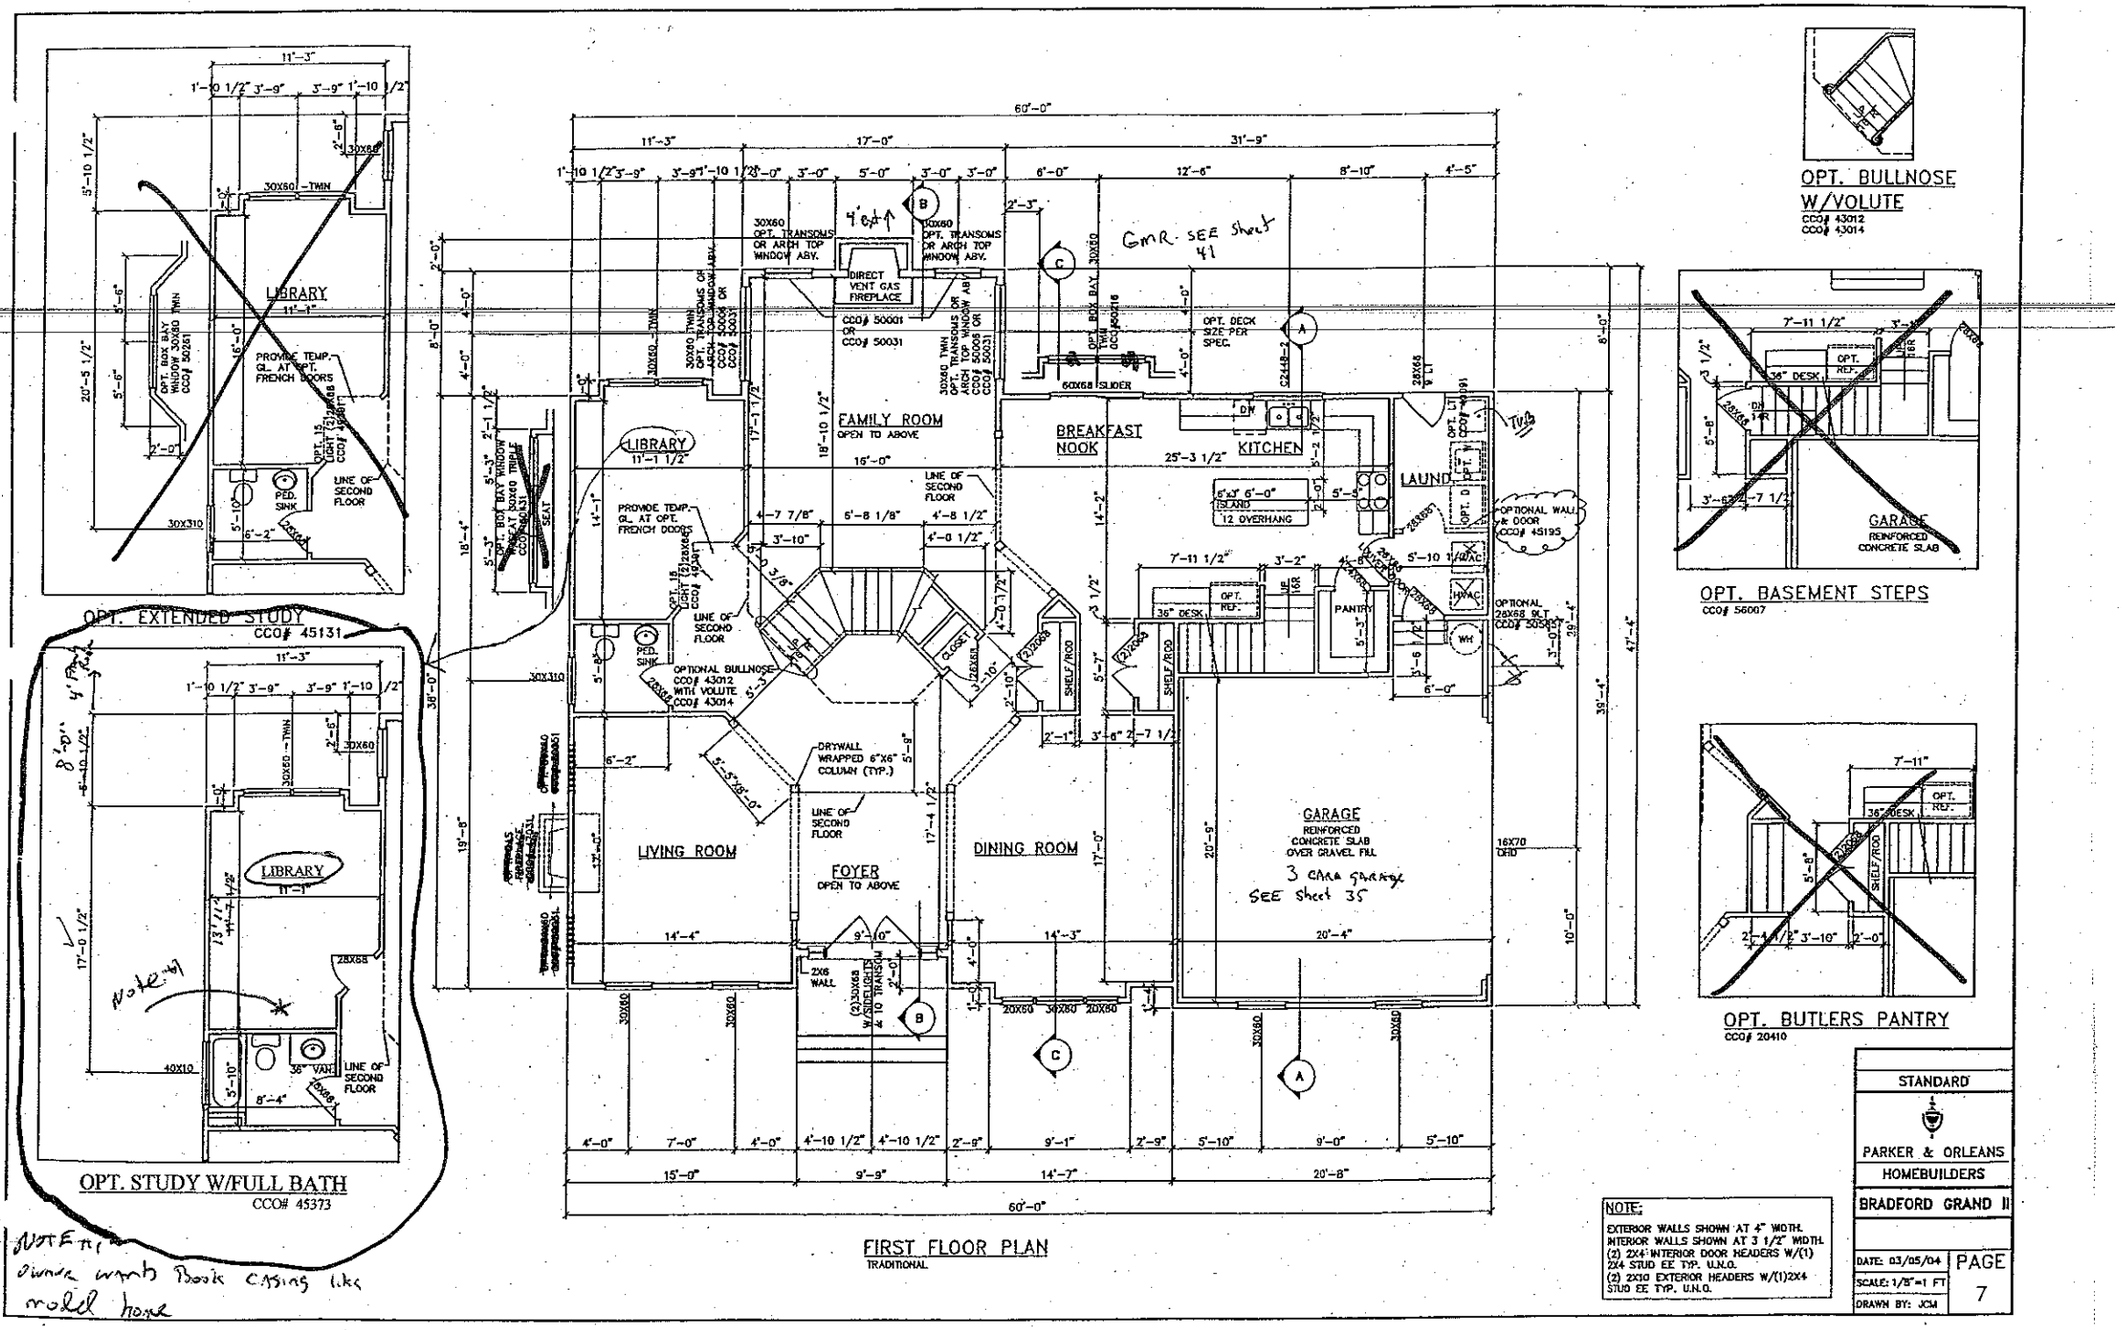
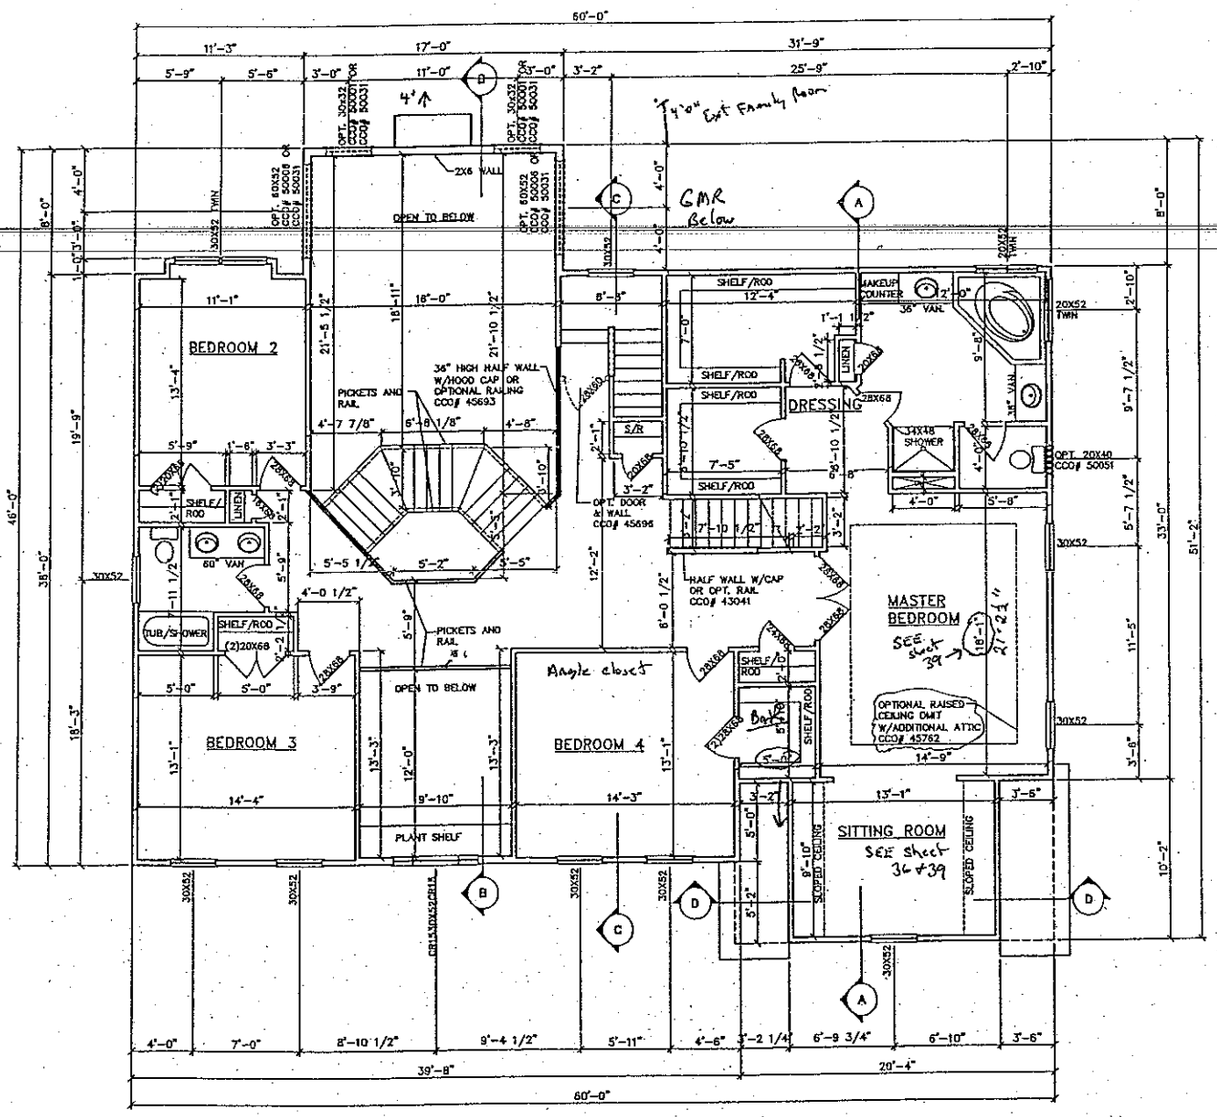

OPT. EXTENDED STUDY
CCO# 45131
OPT. STUDY W/FULL BATH
CCO# 45373
FIRST FLOOR PLAN
TRADITIONAL
OPT. BULLNOSE W/VOLUTE
CCO# 43012
CCO# 43014
OPT. BASEMENT STEPS
CCO# 56007
OPT. BUTLERS PANTRY
CCO# 20410
LIBRARY
FAMILY ROOM
OPEN TO ABOVE
BREAKFAST NOOK
KITCHEN
LAUND
LIVING ROOM
FOYER
OPEN TO ABOVE
DINING ROOM
GARAGE
REINFORCED CONCRETE SLAB OVER GRAVEL FILL
3 CARA garage
SEE sheet 35
GARAGE
REINFORCED CONCRETE SLAB
PANTRY
OPTIONAL BULLNOSE CCO# 43012 WITH VOLUTE CCO# 43014
DRYWALL WRAPPED 6"X6" COLUMN (TYP.)
DIRECT VENT GAS FIREPLACE
CCO# 50001 OR CCO# 50031
OPT. DECK SIZE PER SPEC.
6'x7' 6'-0" ISLAND 12 OVERHANG
OPTIONAL WALL & DOOR CCO# 45195
OPTIONAL 26X68 SLT CCO# 30501
PROVIDE TEMP. GL AT OPT. FRENCH DOORS
LINE OF SECOND FLOOR
OPT. BOX BAY WINDOW 30X60 TWIN CCO# 50251
OPT. 15 LIGHT (2)28X68 CCO# 40281
PED. SINK
36" VAN
OPT. REF.
36" DESK
OPT. W/D CCO# 40191
GMR- SEE Sheet 41
Note-My
NOTE: Owner wants Book casing like model home
NOTE:
EXTERIOR WALLS SHOWN AT 4" WIDTH.
INTERIOR WALLS SHOWN AT 3 1/2" WIDTH.
(2) 2X6 INTERIOR DOOR HEADERS W/(1) 2X4 STUD EE TYP. U.N.O.
(2) 2X10 EXTERIOR HEADERS W/(1)2X4 STUD EE TYP. U.N.O.
STANDARD
PARKER & ORLEANS HOMEBUILDERS
BRADFORD GRAND II
DATE: 03/05/04
SCALE: 1/8"=1 FT
DRAWN BY: JCM
PAGE 7

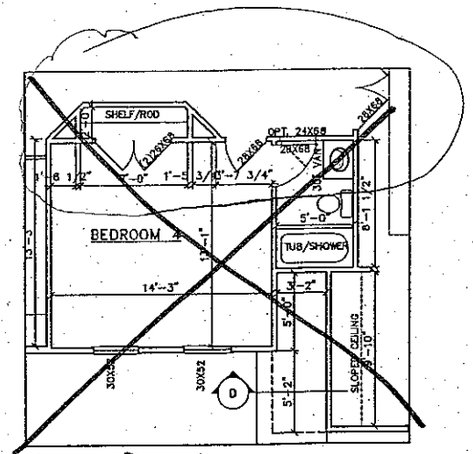


SECOND FLOOR PLAN W/OPT. WALK UP ATTIC

TRADITIONAL

- OPT. REQUIRES AN EXTENDED GARAGE WALK-UP ATTIC CCO# 45651

Redo Angle closet AND Bath Like Drawing on sheet 39



SECOND FLOOR PLAN W/OPT. BATH

TRADITIONAL

STANDARD

PARKER & ORLEANS HOMEBUILDERS

BRADFORD GRAND II

DATE: 03/05/04

SCALE: 1/8"=1 FT

DRAWN BY: JCM

PAGE 11