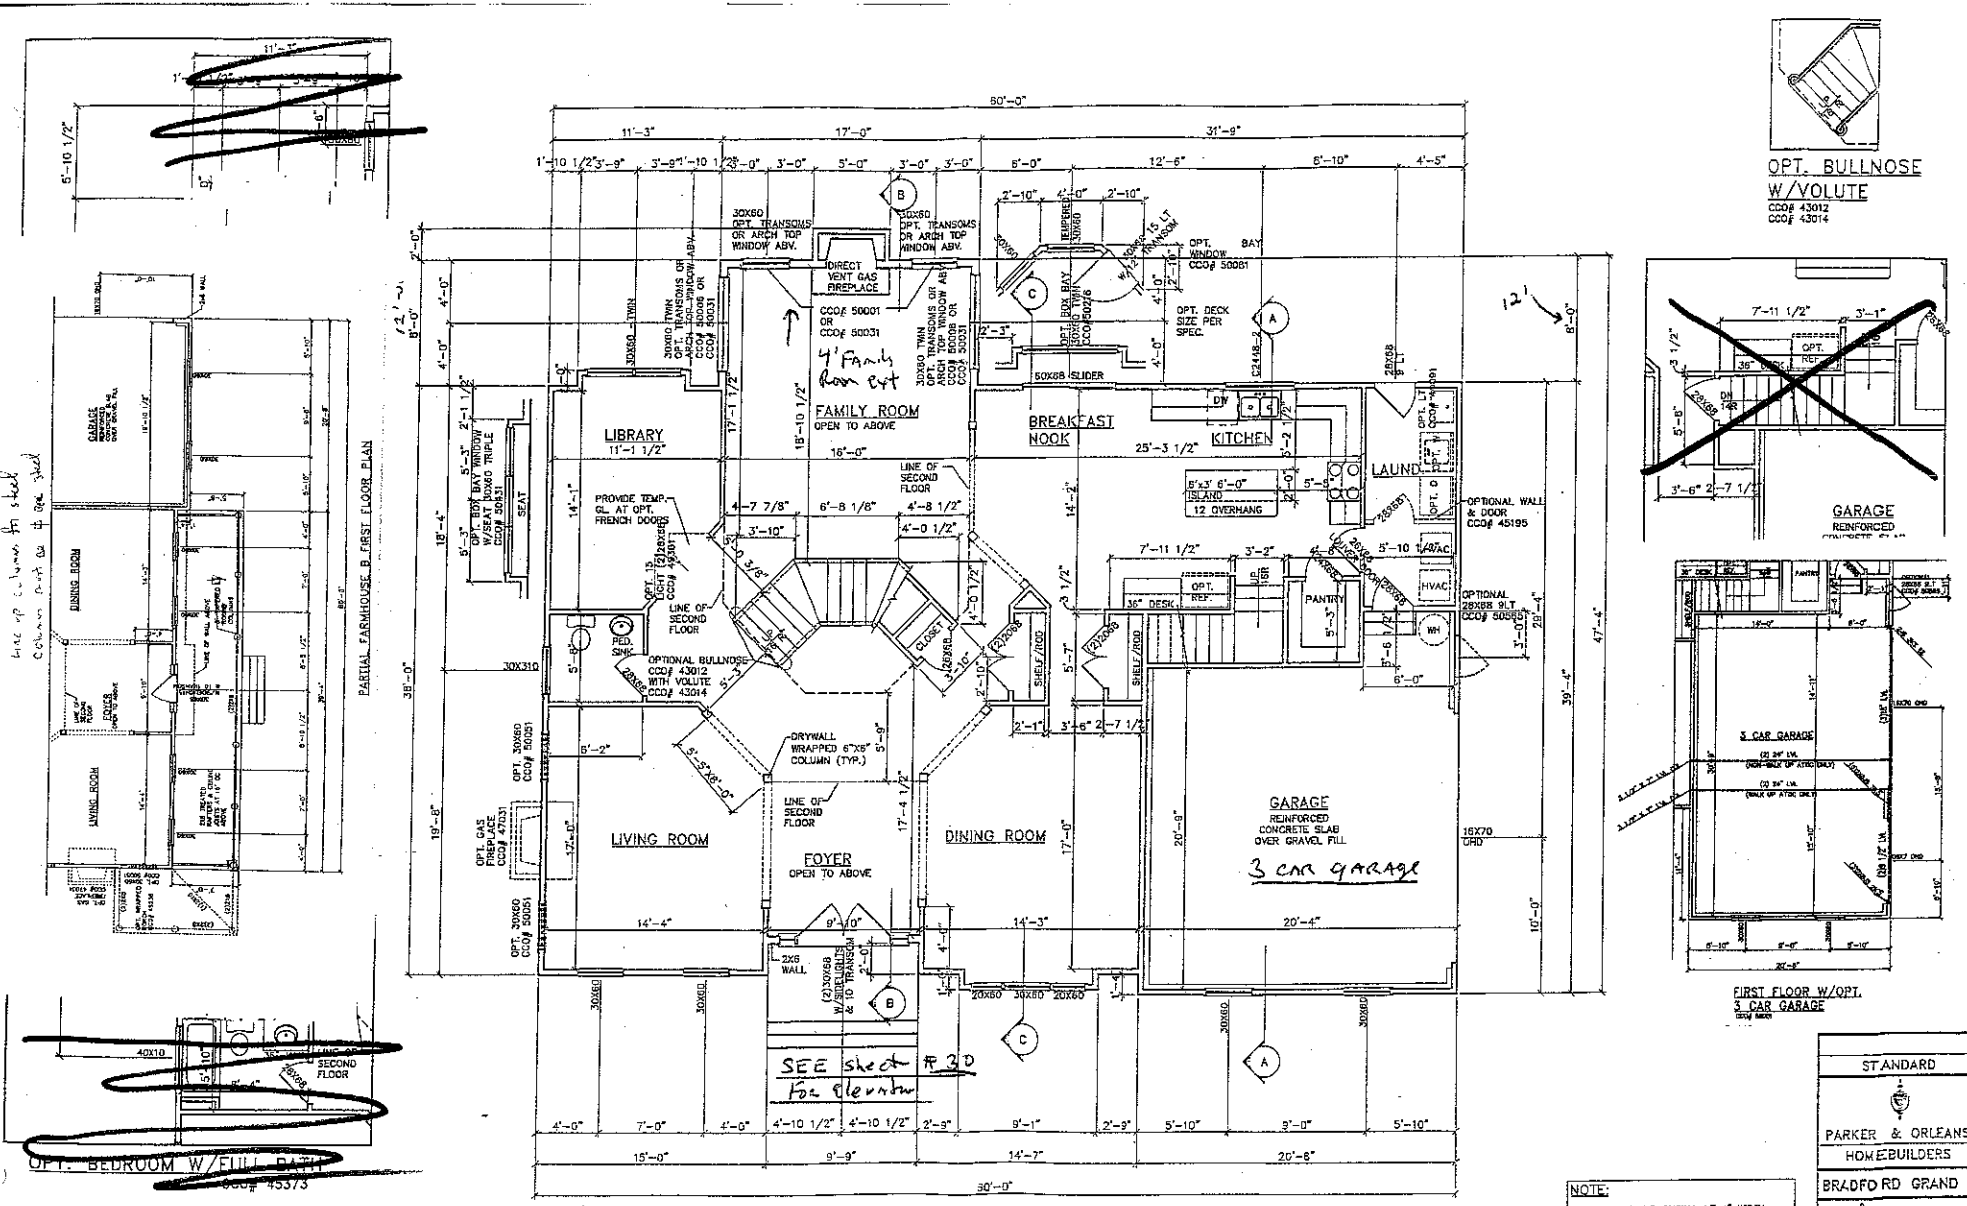


NOTE:
EXTERIOR WALLS SHOWN AT 4" WIDTH.
INTERIOR WALLS SHOWN AT 3 1/2" WIDTH.
(2) 2X4 INTERIOR DOOR HEADERS W/(1) 2X4 STUD EE TYP. U.N.O.
(2) 2X10 EXTERIOR HEADERS W/(1)2X4 STUD EE TYP. U.N.O.

STANDARD

PARKER & ORLEANS HOMEBUILDERS

BRADFORD GRAND II


Lot 27

DATE: 04/20/04

SCALE: 1/8" = 1 FT


DRAWN BY: JCM

PAGE 7

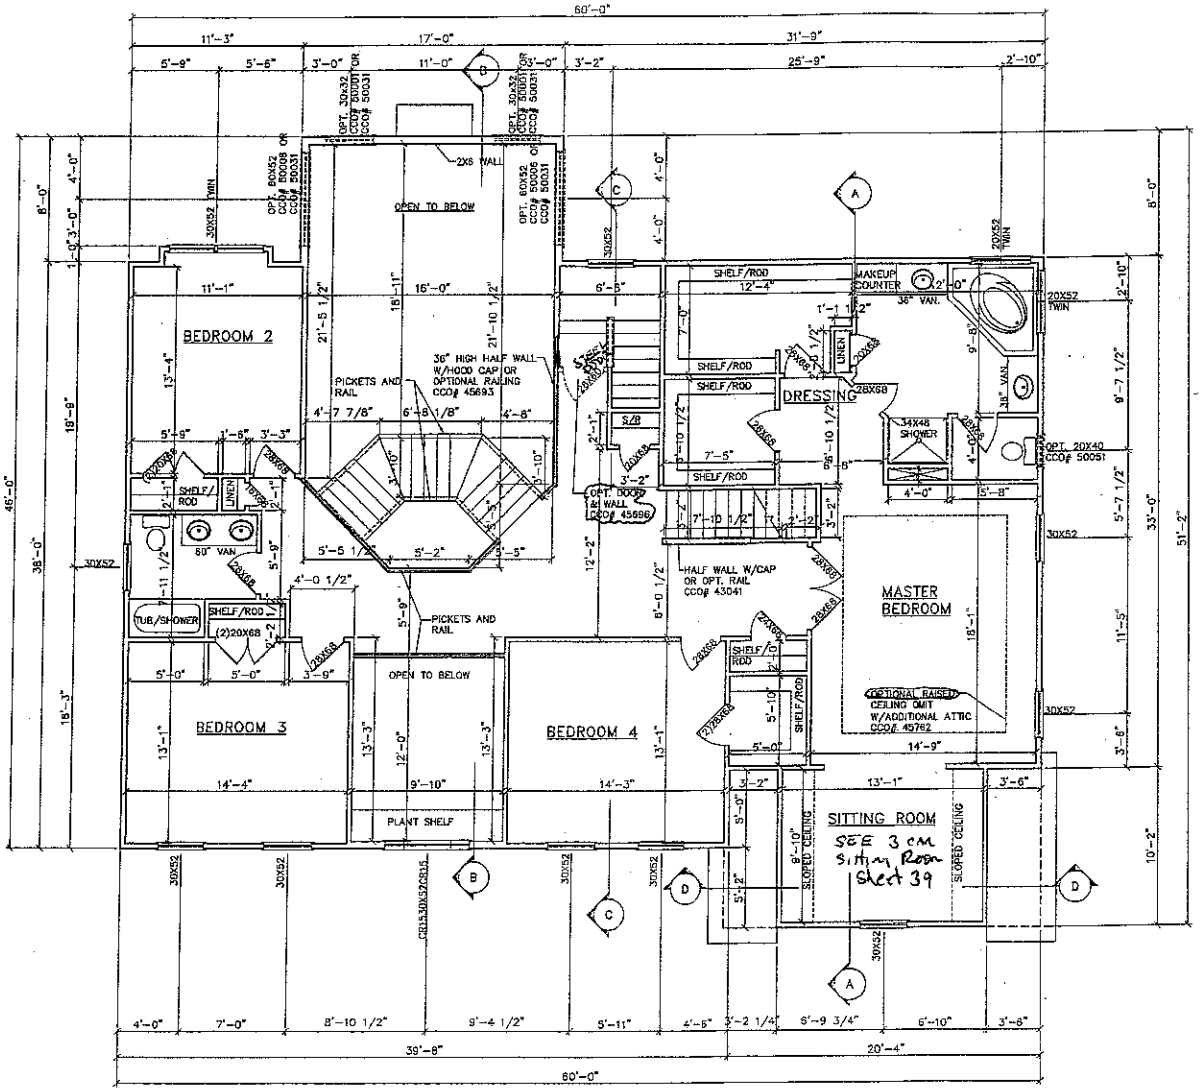


SECOND FLOOR PLAN W/OPT. WALK UP ATTIC

TRADITIONAL
OPT. REQUIRES AN EXTENDED GARAGE
WALK-UP ATTIC
CCO# 45651

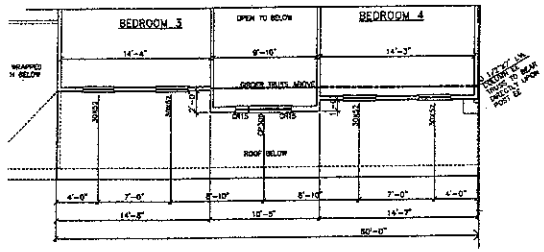

PARTIAL FARMHOUSE B SECOND FLOOR PLAN

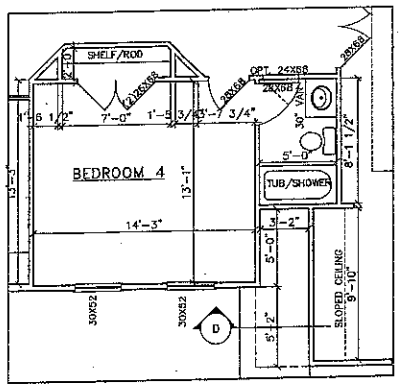

SECOND FLOOR PLAN W/OPT. BATH

TRADITIONAL

STANDARD

PARKER & ORLEANS HOMEBUILDERS

BRADFORD GRAND II

Lot 27

DATE: 04/20/04

SCALE: 1/8"=1 FT

DRAWN BY: JCM

PAGE 11