

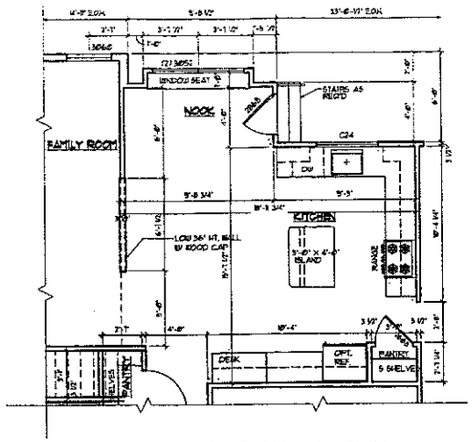



PARTIAL FIRST FLOOR PLAN
@ OPT. NOOK

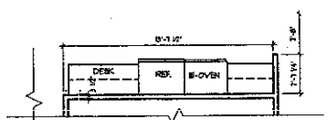

PARTIAL FIRST FLOOR PLAN
@ OPT. GOURMET KITCHEN
SCALE: 1/4"=1'-0"

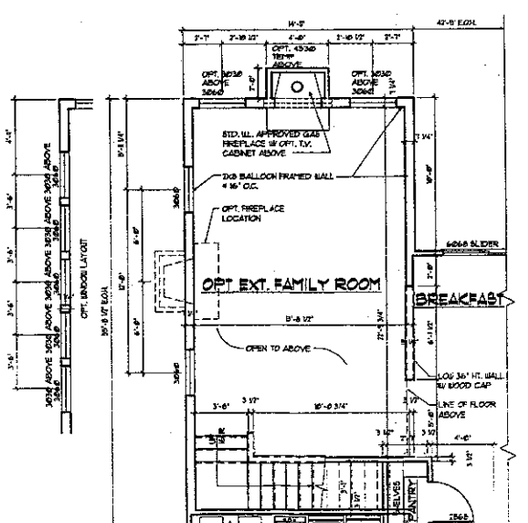

PARTIAL FIRST FLOOR PLAN
@ OPT. EXTENDED FAMILY ROOM
SCALE: 1/4"=1'-0"

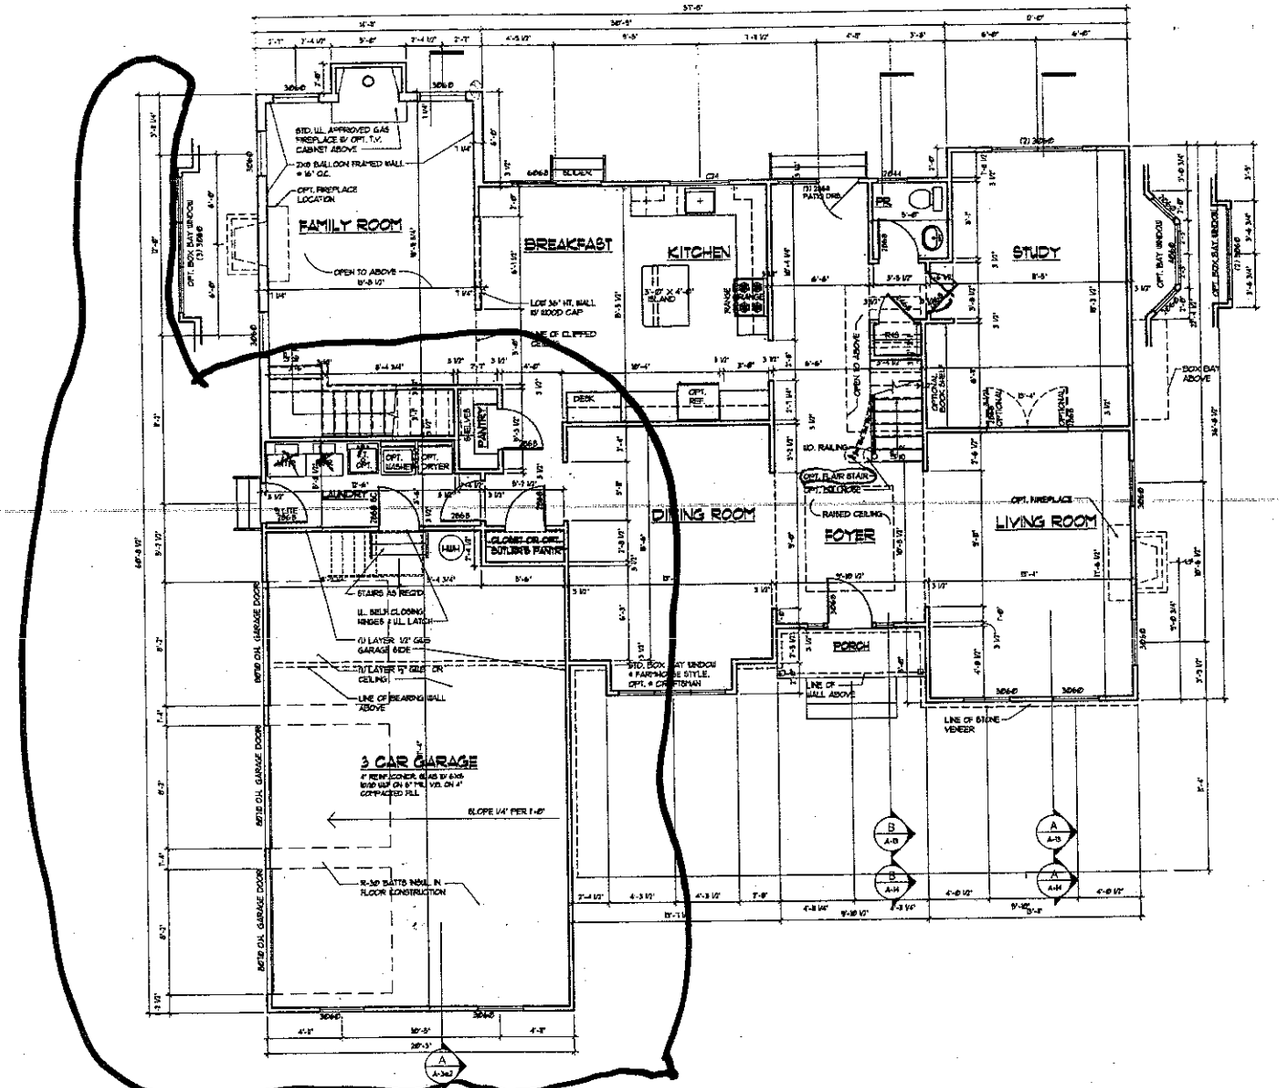

SLAB ON GRADE / CRAWL SPACE CONDITION - SOUTHERN DIVISION
FIRST FLOOR PLAN @ OPT. FIFTH BEDRM.
SCALE: 1/4"=1'-0"

NOTE: A-13 SECTION CUTS ARE FOR CRAWL SPACE CONDITION
A-14 SECTION CUTS ARE FOR SLAB ON GRADE CONDITION

CRAWL/SLAB CONDITION-SOUTHERN DIVISION

Murphy Architectural Group
Architects and Planners
Goshen Executive Center
1450 Boot Road ■ Suite 100B
West Chester, Pennsylvania 19380
(610) 696-3843

THE COVINGTON
FOR
CONSTRUCTION CORPORATION

CERT. NO. 51296

WILLIAM F. MURPHY
REGISTERED ARCHITECT
WEST CHESTER, PA.


REVISIONS	
a. 07.12.07	g.
b. 04.03.07	h.
c. 06.18.05	i.
d. 11.28.05	j.
e. 5.1.05	k.
f. 07.01.05	l.

Proj. No: 01-66
Date: 07.05.07
Scale: AS NOTED

Sheet Title:
COVINGTON
OPT. 5th BEDRM.
FIRST FLOOR PLANS


A-3e

© MURPHY ARCHITECTURAL GROUP, LLP ENTIRELY RESTRICTED. COPYRIGHT LAW, COPYRIGHT AND OTHER PROPERTY RIGHTS APPLY TO THESE PLANS AND DRAWINGS AND THE IDEAS AND DESIGNS CONTAINED THEREIN. THESE PLANS AND DRAWINGS ARE NOT TO BE REPRODUCED, CHANGED, OR COPIED IN ANY FORM OR MANNER WHATSOEVER, NOR ARE THEY TO BE ASSIGNED TO ANY THIRD PARTY, WITHOUT FIRST OBTAINING THE EXPRESS WRITTEN PERMISSION AND CONSENT OF MURPHY ARCHITECTURAL GROUP, LLP. ANY UNAUTHORIZED USE OF THESE PLANS AND DRAWINGS WILL CONSTITUTE A VIOLATION OF THE LAW AND WILL BE PROSECUTED TO THE FULLEST EXTENT OF THE LAW. MURPHY ARCHITECTURAL GROUP, LLP SHALL BE PRESUMED TO BE THE AUTHOR OF THESE PLANS AND DRAWINGS AND SUPERVISOR WITHIN THE MEANING OF ANY COPYRIGHT LAWS UNLESS A WRITTEN AGREEMENT CONVEYING SUCH RIGHTS HAS BEEN EXECUTED BY MURPHY ARCHITECTURAL GROUP, LLP AND THE PARTY PURCHASING SUCH RIGHTS.

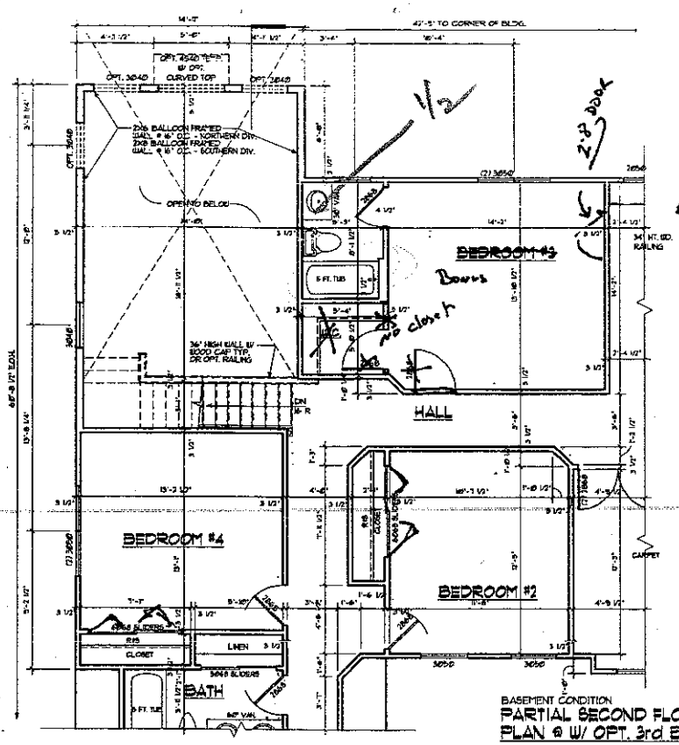

BASEMENT CONDITION
PARTIAL SECOND FLOOR PLAN @ W/ OPT. 3rd BATH ROOM


NOTE: FOR SOUTHERN DIVISION ALL CLOSET DOORS SHALL BE HINGED SWING TYPE/ SINGLE OR DOUBLE DOORS TYP.

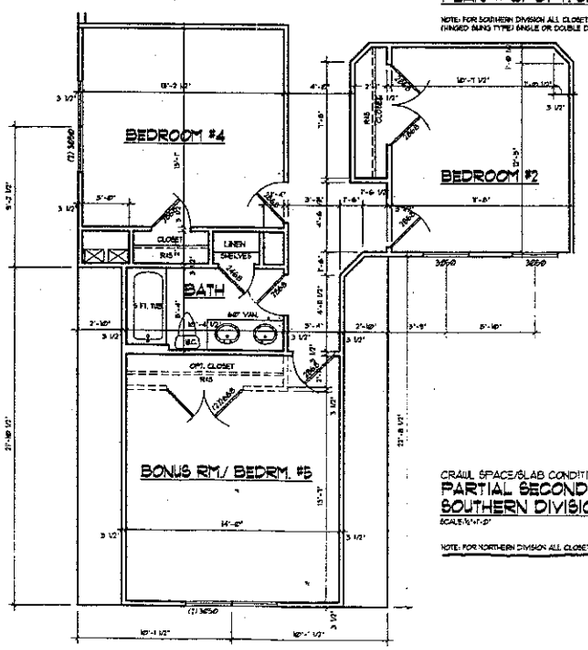

CRAWL SPACE/SLAB CONDITION
PARTIAL SECOND FLOOR PLAN @ SOUTHERN DIVISION

SCALE: 1/4"=1'-0"

NOTE: FOR NORTHERN DIVISION ALL CLOSET DOORS SHALL BE SLIDERS, TYP.

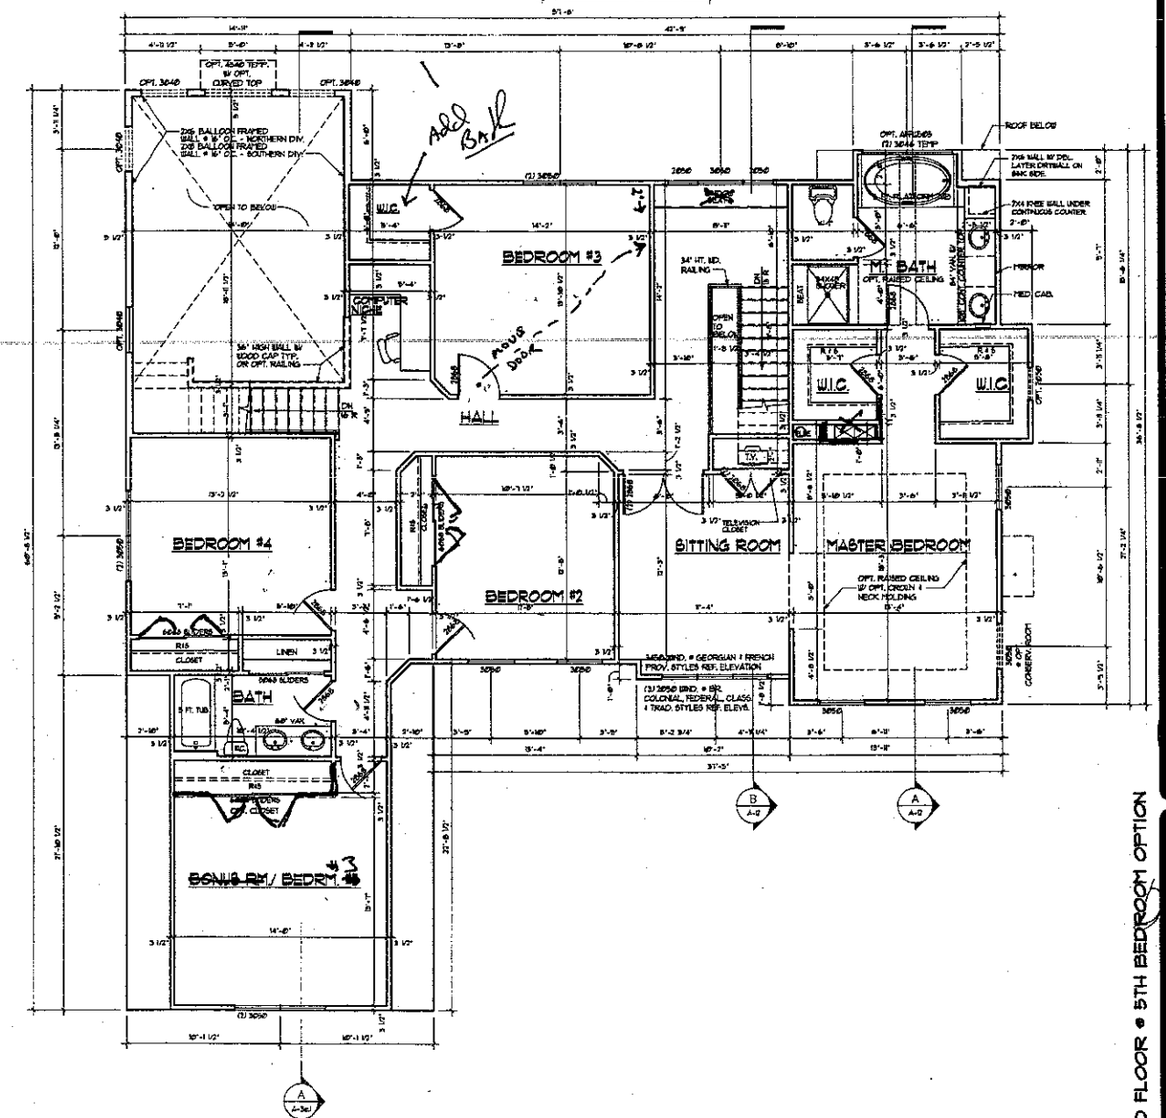

BASEMENT CONDITION
SECOND FLOOR PLAN W/ OPT. 5th BEDROOM

(CLASSICAL, CRAFTSMAN, GEORGIAN, FRENCH PROVINCIAL, FEDERALIST, FARMHOUSE, AMERICAN FARMHOUSE, TRADITIONAL & BRICK COLONIAL)

SCALE: 1/4"=1'-0"

NOTE: 5TH BEDROOM OPTION ONLY AVAILABLE WITH OPT. OVAL 3-CAR GARAGE

SECOND FLOOR • 5TH BEDROOM OPTION

Architects and Planners
Murphy Architectural Group
Goshen Executive Center
1450 Boot Road ■ Suite 100B
West Chester, Pennsylvania 19380
(610) 696-3843

THE COVINGTON
FOR
DAN'S CONSTRUCTION CORPORATION

ARCHITECTURAL CERT. NO. 51296

WILLIAM F. MURPHY — REGISTERED ARCHITECT — 10085 — WEST CHESTER, PA

REVISIONS	
a. 07.13.07	g. 04.30.08
b. 09.05.07	h. 5.1.08
c. 01.31.07	i. 06.30.08
d. 05.08.08	j. 07.07.08
e. 11.28.08	k.
f. 01.01.08	l.

Proj. No. 07-86
Date: 07.05.07
Scale: AS NOTED

Sheet Title:
COVINGTON
SECOND FLOOR PLAN
W/5TH BDRM. & OPT. 3RD BA

A-3f

ARCHITECTURAL DESIGN & CONSTRUCTION PLANS ARE NOT TO BE REPRODUCED, CHANGED, OR COPIED IN ANY FORM OR MANNER WHATSOEVER NOR ARE THEY TO BE ASSIGNED TO ANY THIRD PARTY WITHOUT FIRST OBTAINING THE EXPRESS WRITTEN PERMISSION AND CONSENT OF MURPHY ARCHITECTURAL GROUP. ANY UNAUTHORIZED REUSE OF THESE PLANS WILL BE AT THE RECEIVER'S RISK AND WITHOUT LIABILITY TO THE ARCHITECT. THE RECEIVER WILL DEFEND, INDEMNIFY AND HOLD HARMLESS THE ARCHITECT AGAINST ALL CLAIMS, SUITS, AND DAMAGES ARISING OUT OF THE UNAUTHORIZED REUSE OF THESE PLANS.