


upgrade MANTLE 46042 & BLOWER 48601

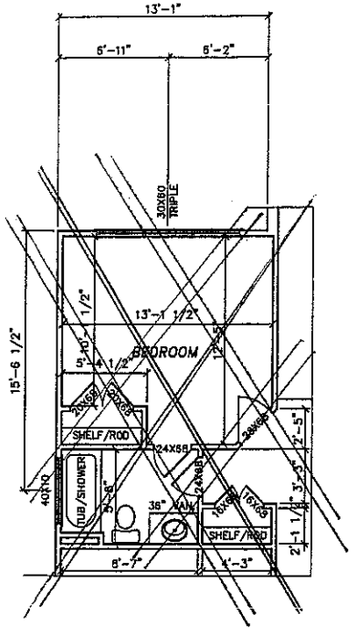


OPTIONAL BEDROOM
FIRST FLOOR DETAIL
CCO# 45373

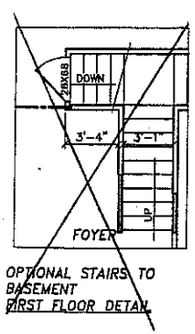


OPTIONAL STAIRS TO
BASEMENT
FIRST FLOOR DETAIL

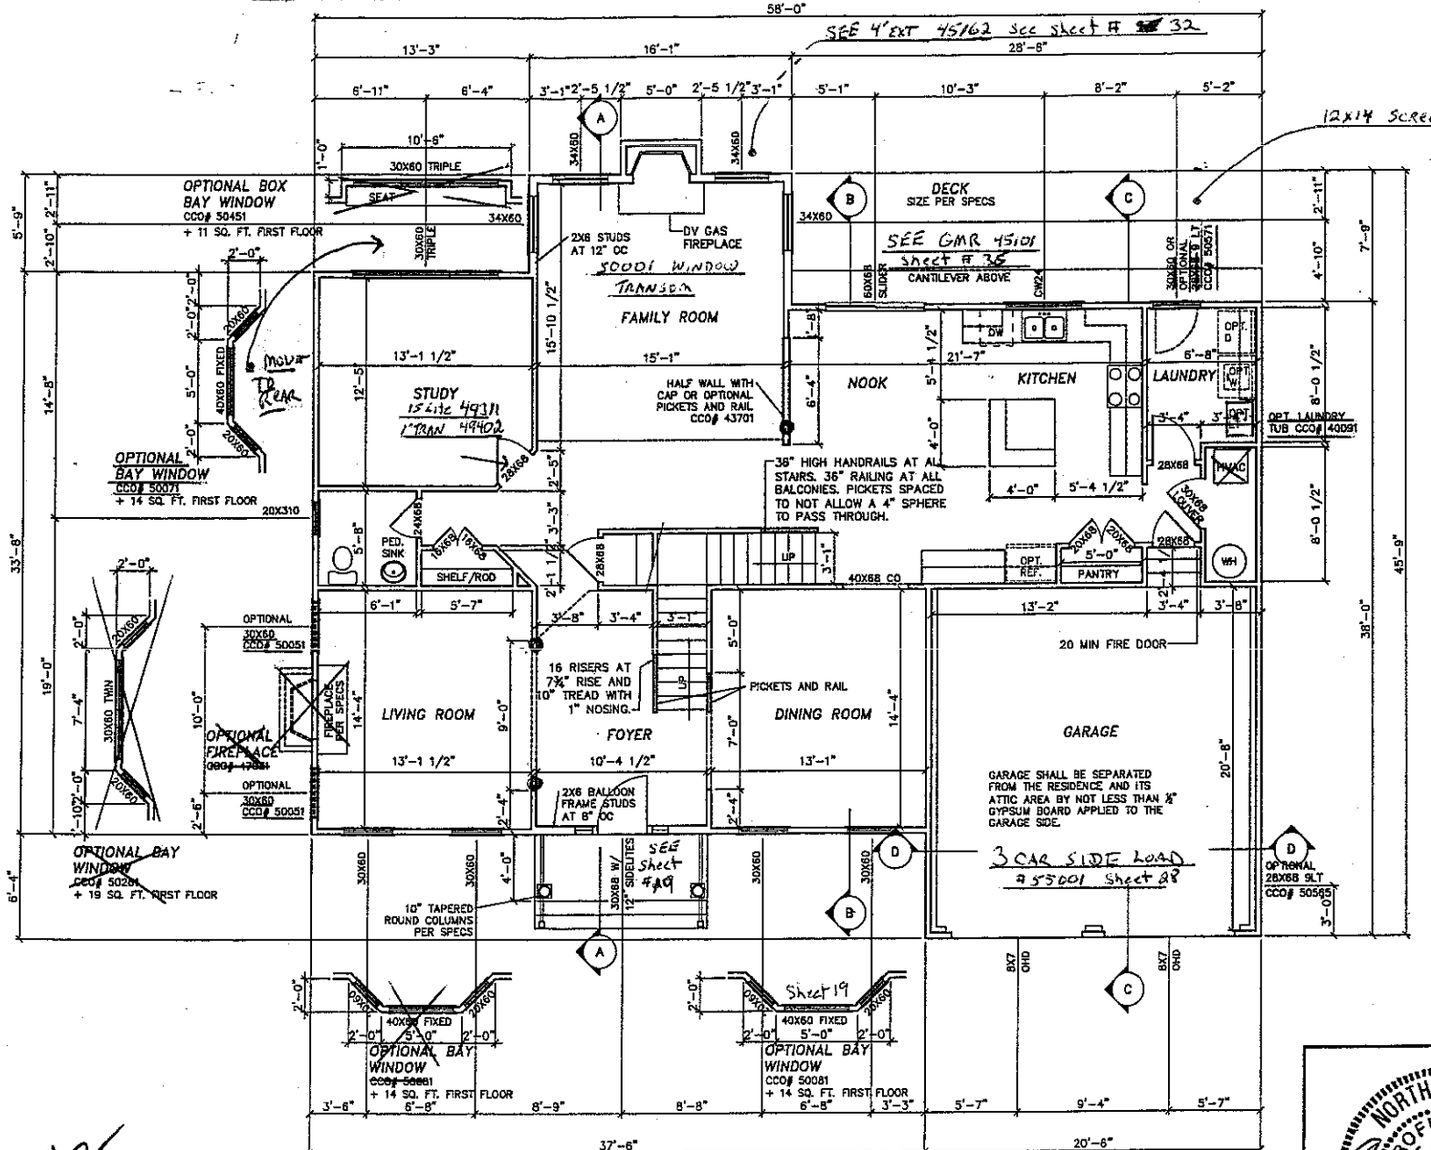

TRADITIONAL
FIRST FLOOR PLAN
1684 SQ. FT.

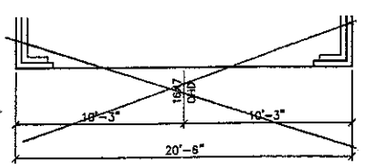

OPTIONAL SINGLE 16
FOOT GARAGE DOOR
CCO# 55021

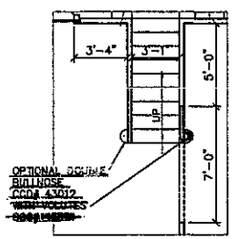

OPTIONAL FRONT STAIR
BULLNOSE/VOLUTE

NOTE:
EXTERIOR WALLS SHOWN AT 4" WIDTH.
INTERIOR WALLS SHOWN AT 3 1/2" WIDTH.
(2) 2X4 INTERIOR DOOR HEADERS W/(1)
2X4 STUD EE TYP. U.N.O.
(2) 2X10 EXTERIOR HEADERS W/(1)2X4
STUD EE TYP. U.N.O.

#2

NOTE:
2X4 AND 2X6 STUDS TO BE SPRUCE PINE
FIR/GRADE OR BETTER

NORTH CAROLINA
PROFESSIONAL
ENGINEER
ALVIN WEBB DUNBAR
029364
SEAL
5043

PROFESSIONAL ENGINEER'S SEAL APPLIES TO
BEAMS, POSTS, BALLOON FRAMED WALLS AND
PIER FOOTINGS ONLY

CHARLOTTE

PARKER & ORLEANS
HOMEBUILDERS

BROOKFIELD II

DATE: 02/06/04
SCALE: 1/8"=1 FT
DRAWN BY: TDT

PAGE
7