

4' Family Room extension

gement Of
ittal ONLY!
RS Date 2/28/05
Date 2/28/05

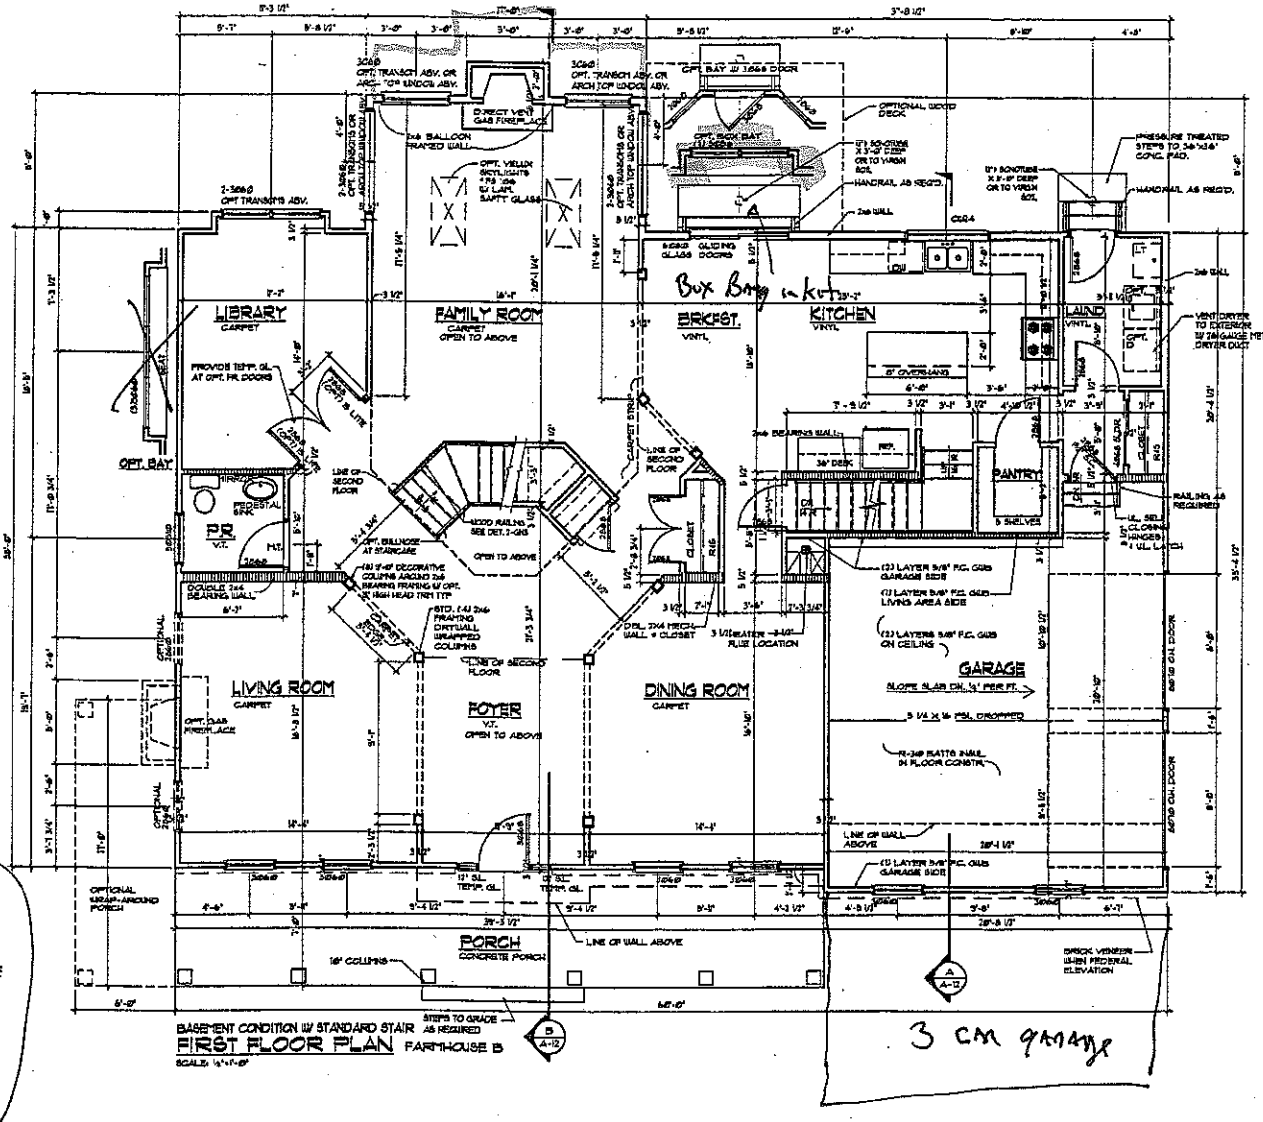


BASEMENT CONDITION W/ STANDARD STAIR AS REQUIRED
FIRST FLOOR PLAN FARMHOUSE B
SCALE: ¼"=1'-0"


3 car garage

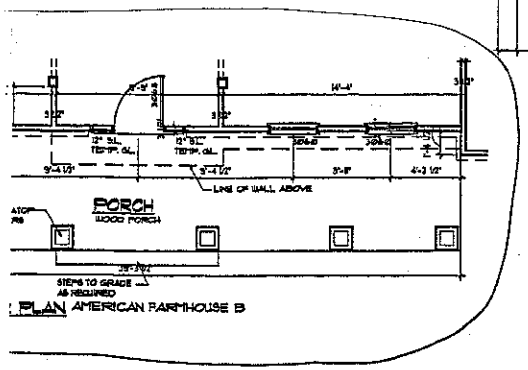

PLAN AMERICAN FARMHOUSE B

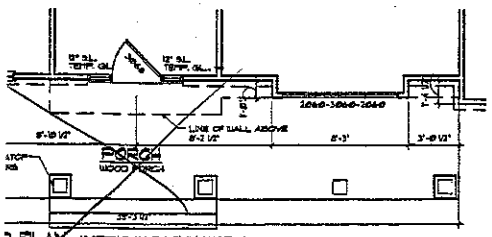

2 PLAN AMERICAN FARMHOUSE A

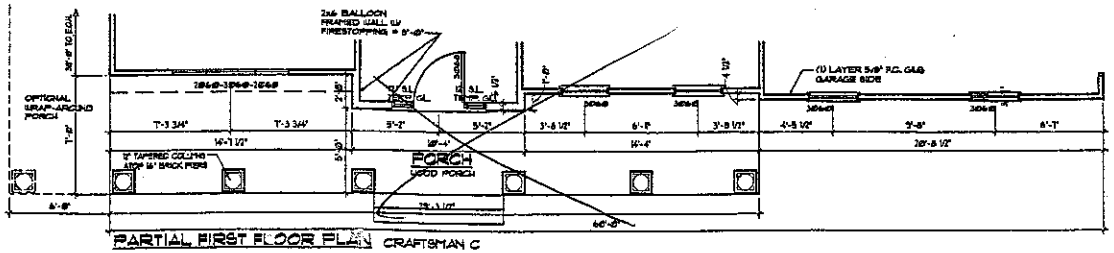

PARTIAL FIRST FLOOR PLAN CRAFTSMAN C

BASEMENT CONDITION W/ STANDARD STAIR - NORTHERN DIVISION

Architects and Planners
Murphy Architectural Group
Goshen Executive Center
1450 Boot Road ■ Suite 100B
West Chester, Pennsylvania 19380
(610) 696-3843

BRADFORD GRAND II

FOR ORLEANS CONSTRUCTION COMPANY


REVISIONS	
a.	g.
b.	h.
c.	i.
d.	j.
e.	k.
f.	l.

Proj. No. 04-03
Date: 2/28/05
Scale: AS NOTED


Sheet Title:
BRADFORD GRAND II
FIRST FLOOR PLAN
STANDARD STAIR

A-2.1


MURPHY ARCHITECTURAL GROUP, INC. ARCHITECTURAL CONTROL

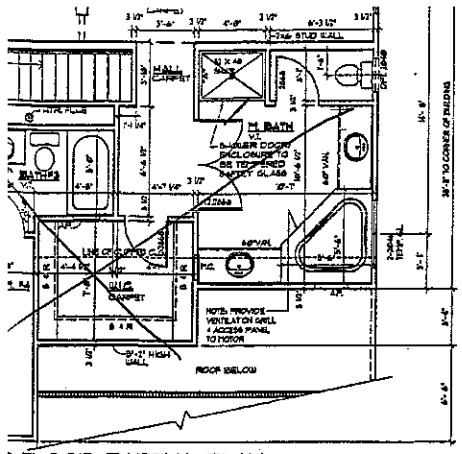


FLOOR PARTIAL PLAN -
PTIONAL BATH #3

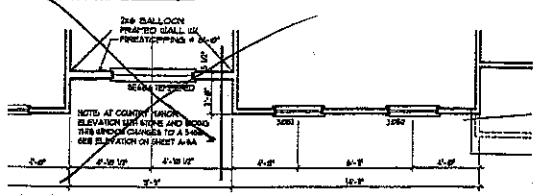


FLOOR PLAN COUNTRY MANOR

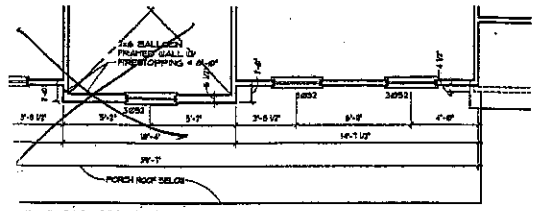


FLOOR PLAN CRAFTSMAN B & C

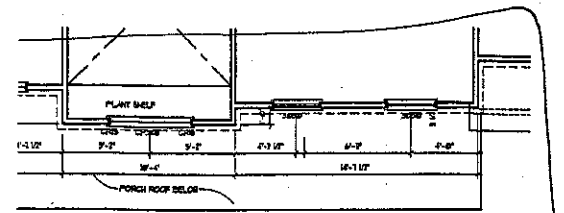


FLOOR PLAN FARMHOUSE A & B, AMERICAN FARMHOUSE A & B

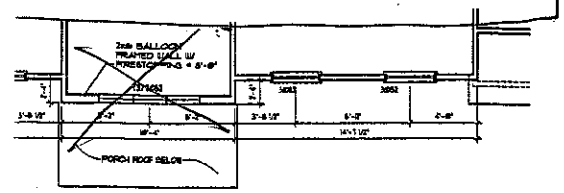


OR PLAN CLASSICAL

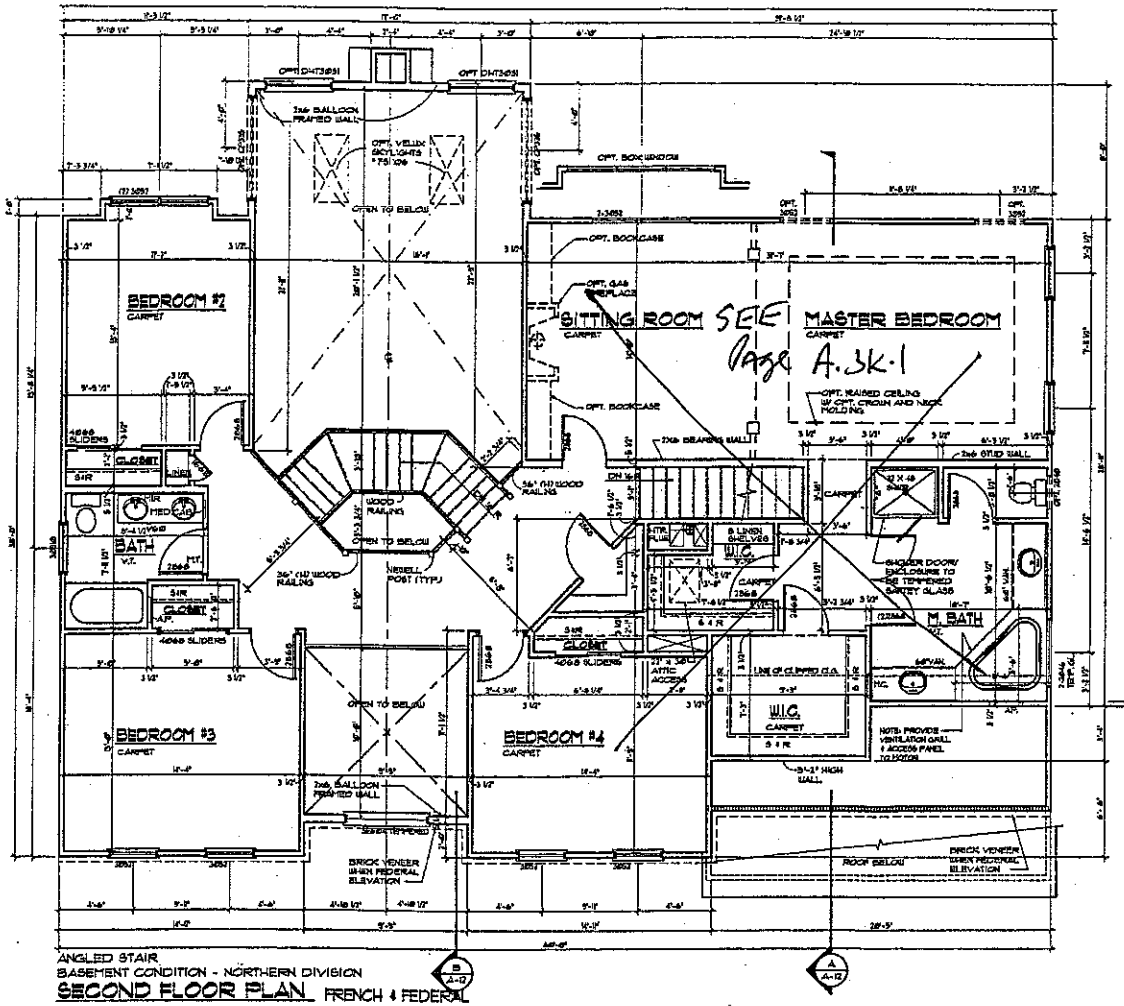

ANGLED STAIR
BASEMENT CONDITION - NORTHERN DIVISION
SECOND FLOOR PLAN FRENCH & FEDERAL
SCALE: 1/4"=1'-0"

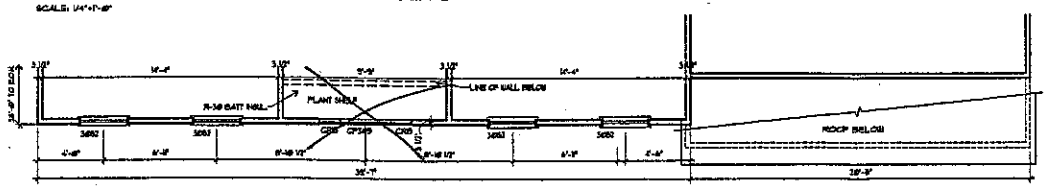

PARTIAL SECOND FLOOR PLAN TRADITIONAL
SCALE: 1/4"=1'-0"

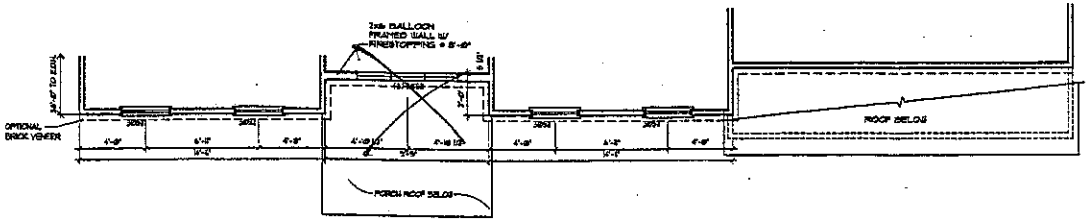

PARTIAL SECOND FLOOR PLAN MANOR
SCALE: 1/4"=1'-0"

Sitting Room SEE Page A.3K-1

ANGLED STAIR - NORTHERN DIVISION - ANGLED STAIR

Murphy Architectural Group
Architects and Planners
Goshen Executive Center
1450 Boot Road ■ Suite 100E
West Chester, Pennsylvania 19380
(610) 696-3843

BRADFORD GRAND II

NEW ORLEANS CONSTRUCTION COMPANY

TEXAS MURPHY ARCHITECTURAL REGISTRATION
CERT. NO. 31296
EXPIRES

WILLIAM E. MURPHY
REGISTERED ARCHITECT
COMMONWEALTH OF PENNSYLVANIA


REVISIONS	
a. 07.06.01	g. 11.01.01
b. 07.14.01	h. 12.26.01
c. 10.01.01	i. 05.30.02
d. 11.2.01	j. 09.26.02
e. 01.01.02	k.
f. 05.30.02	l.

Proj. No. 01-03
Date: 5-1-01
Scale: AS NOTED

Sheet Title:
BRADFORD GRAND II
SECOND FLOOR PLAN
SPIT COND. - ANGLED STAIR

A-3


© MURPHY ARCHITECTURAL GROUP EXPRESSLY RESERVES ITS COMMON LAW COPYRIGHT AND OTHER PROPERTY RIGHTS IN THESE PLANS. NO CHANGES OR MODIFICATIONS TO THESE PLANS ARE TO BE MADE WITHOUT PRIOR WRITTEN CONSENT OF MURPHY ARCHITECTURAL GROUP. THESE PLANS ARE NOT TO BE ASSIGNED TO ANY THIRD PARTY WITHOUT PRIOR WRITTEN CONSENT OF MURPHY ARCHITECTURAL GROUP. ALL DRAWINGS AND CONCEPTS ARE THE PROPERTY OF MURPHY ARCHITECTURAL GROUP AND SHALL NOT BE USED IN ANY FORM OR MANNER WHATSOEVER, NOR ARE THEY TO BE ASSIGNED TO ANY THIRD PARTY WITHOUT PRIOR WRITTEN CONSENT OF MURPHY ARCHITECTURAL GROUP.

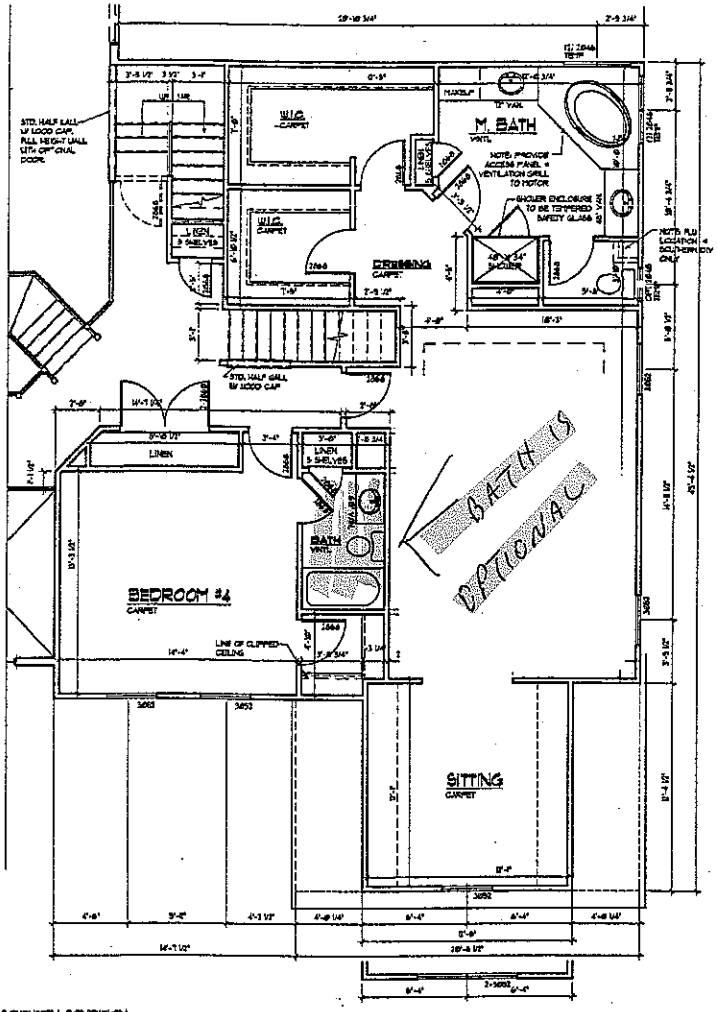


SOUTHERN CONDITION

DELUXE MASTER SUITE W/ OPT. WALK UP ATTIC STAIR & OPT. 3 CAR GARAGE

FEDERALIST ELEVATION

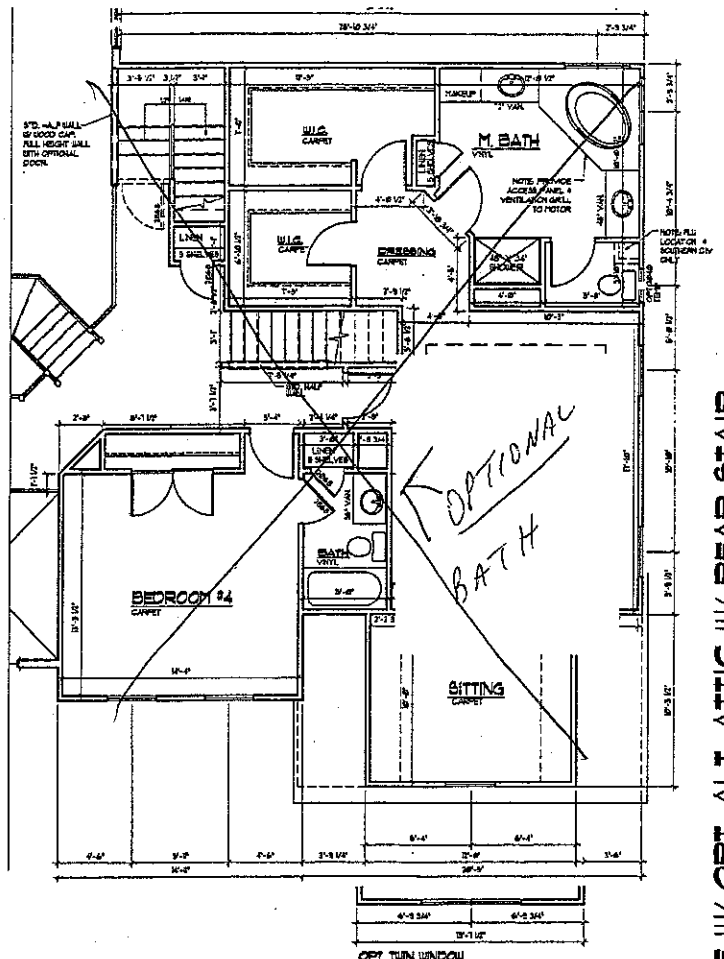

DELUXE MASTER SUITE W/ OPT. WALK UP ATTIC STAIR & 2 CAR GARAGE

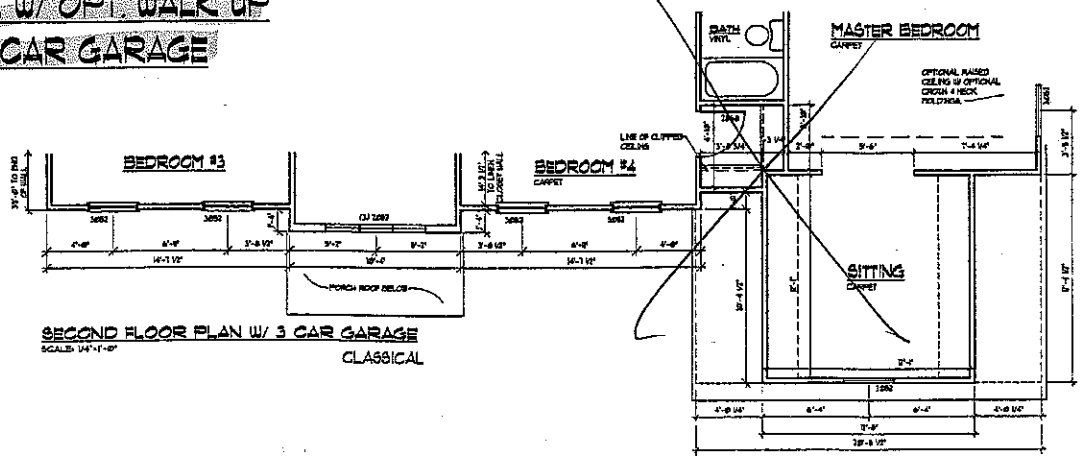

SECOND FLOOR PLAN W/ 3 CAR GARAGE

SCALE: 1/4"=1'-0"

CLASSICAL

OPTIONAL DELUXE MASTER SUITE W/ OPT. ALT. ATTIC W/ REAR STAIR

Murphy Architectural Group
Architects and Planners
Goshen Executive Center
1450 Boot Road ■ Suite 100E
West Chester, Pennsylvania 19380
(610) 696-3843

BRADFORD GRAND II

FOR ORLEANS CONSTRUCTION COMPANY

THE MURPHY ARCHITECTURAL GROUP

WILLIAM F. MURPHY — REGISTERED ARCHITECT — 8005 — COMMONWEALTH OF PENNSYLVANIA — WEST CHESTER

REVISIONS	
a. 2.28.03	g.
b. 4.3.03	h.
c. 4.22.03	i.
d. 4.29.03	j.
e. 9.26.03	k.
f.	l.

Proj. No. 01-03
Date: 5.22.01
Scale: AS NOTED

Sheet Title:
OPT. DELUXE MSTR SUITE W/
OPT. ALT. REAR ATTIC STAIR

A-3

© MURPHY ARCHITECTURAL GROUP EXPRESSLY RESERVES ITS COMMON LAW COPYRIGHT AND OTHER PROPERTY RIGHTS IN THESE PLANS. THESE PLANS ARE NOT TO BE REPRODUCED, CHANGED OR COPIED IN ANY FORM OR MANNER WHATSOEVER, NOR ARE THEY TO BE ASSIGNED TO ANY THIRD PARTY, WITHOUT FIRST OBTAINING THE EXPRESS WRITTEN PERMISSION AND CONSENT OF MURPHY ARCHITECTURAL GROUP. IN THE EVENT OF UNAUTHORIZED REUSE OF THESE PLANS BY THE OWNER OR BY OTHERS, THE OWNER AGREES TO INDEMNIFY AND HOLD HARMLESS MURPHY ARCHITECTURAL GROUP FROM ANY AND ALL LIABILITY, REAL OR ALLEGED, IN CONNECTION WITH SUCH UNAUTHORIZED REUSE. THE OWNER ALSO AGREES TO COMPENSATE MURPHY ARCHITECTURAL GROUP FOR ANY AND ALL DAMAGES, INCLUDING BUT NOT LIMITED TO ATTORNEY'S FEES AND COURT COSTS, WHICH MURPHY ARCHITECTURAL GROUP MAY SUSTAIN AS A RESULT OF SUCH UNAUTHORIZED REUSE. MURPHY ARCHITECTURAL GROUP SHALL NOT BE RESPONSIBLE FOR ALL BUILDING AND CONSTRUCTION CODES IN THE USA, AND THE OFFICE MAKES NO REPRESENTATIONS FROM THE DRAWINGS AND CONCEPTS SHOWN BY THESE DRAWINGS. SHOP DRAWINGS MUST BE SUBMITTED TO THE OFFICE FOR APPROVAL BEFORE PROCEEDING WITH FABRICATION. BUILDER ASSUMES SOLE RESPONSIBILITY FOR SOLID SUBSURFACE CONDITIONS. BUILDER ASSUMES SOLE RESPONSIBILITY FOR ALL BUILDING AND CONSTRUCTION CODES IN THE USA, AND THE OFFICE MAKES NO REPRESENTATIONS FROM THE DRAWINGS AND CONCEPTS SHOWN BY THESE DRAWINGS. SHOP DRAWINGS MUST BE SUBMITTED TO THE OFFICE FOR APPROVAL BEFORE PROCEEDING WITH FABRICATION.