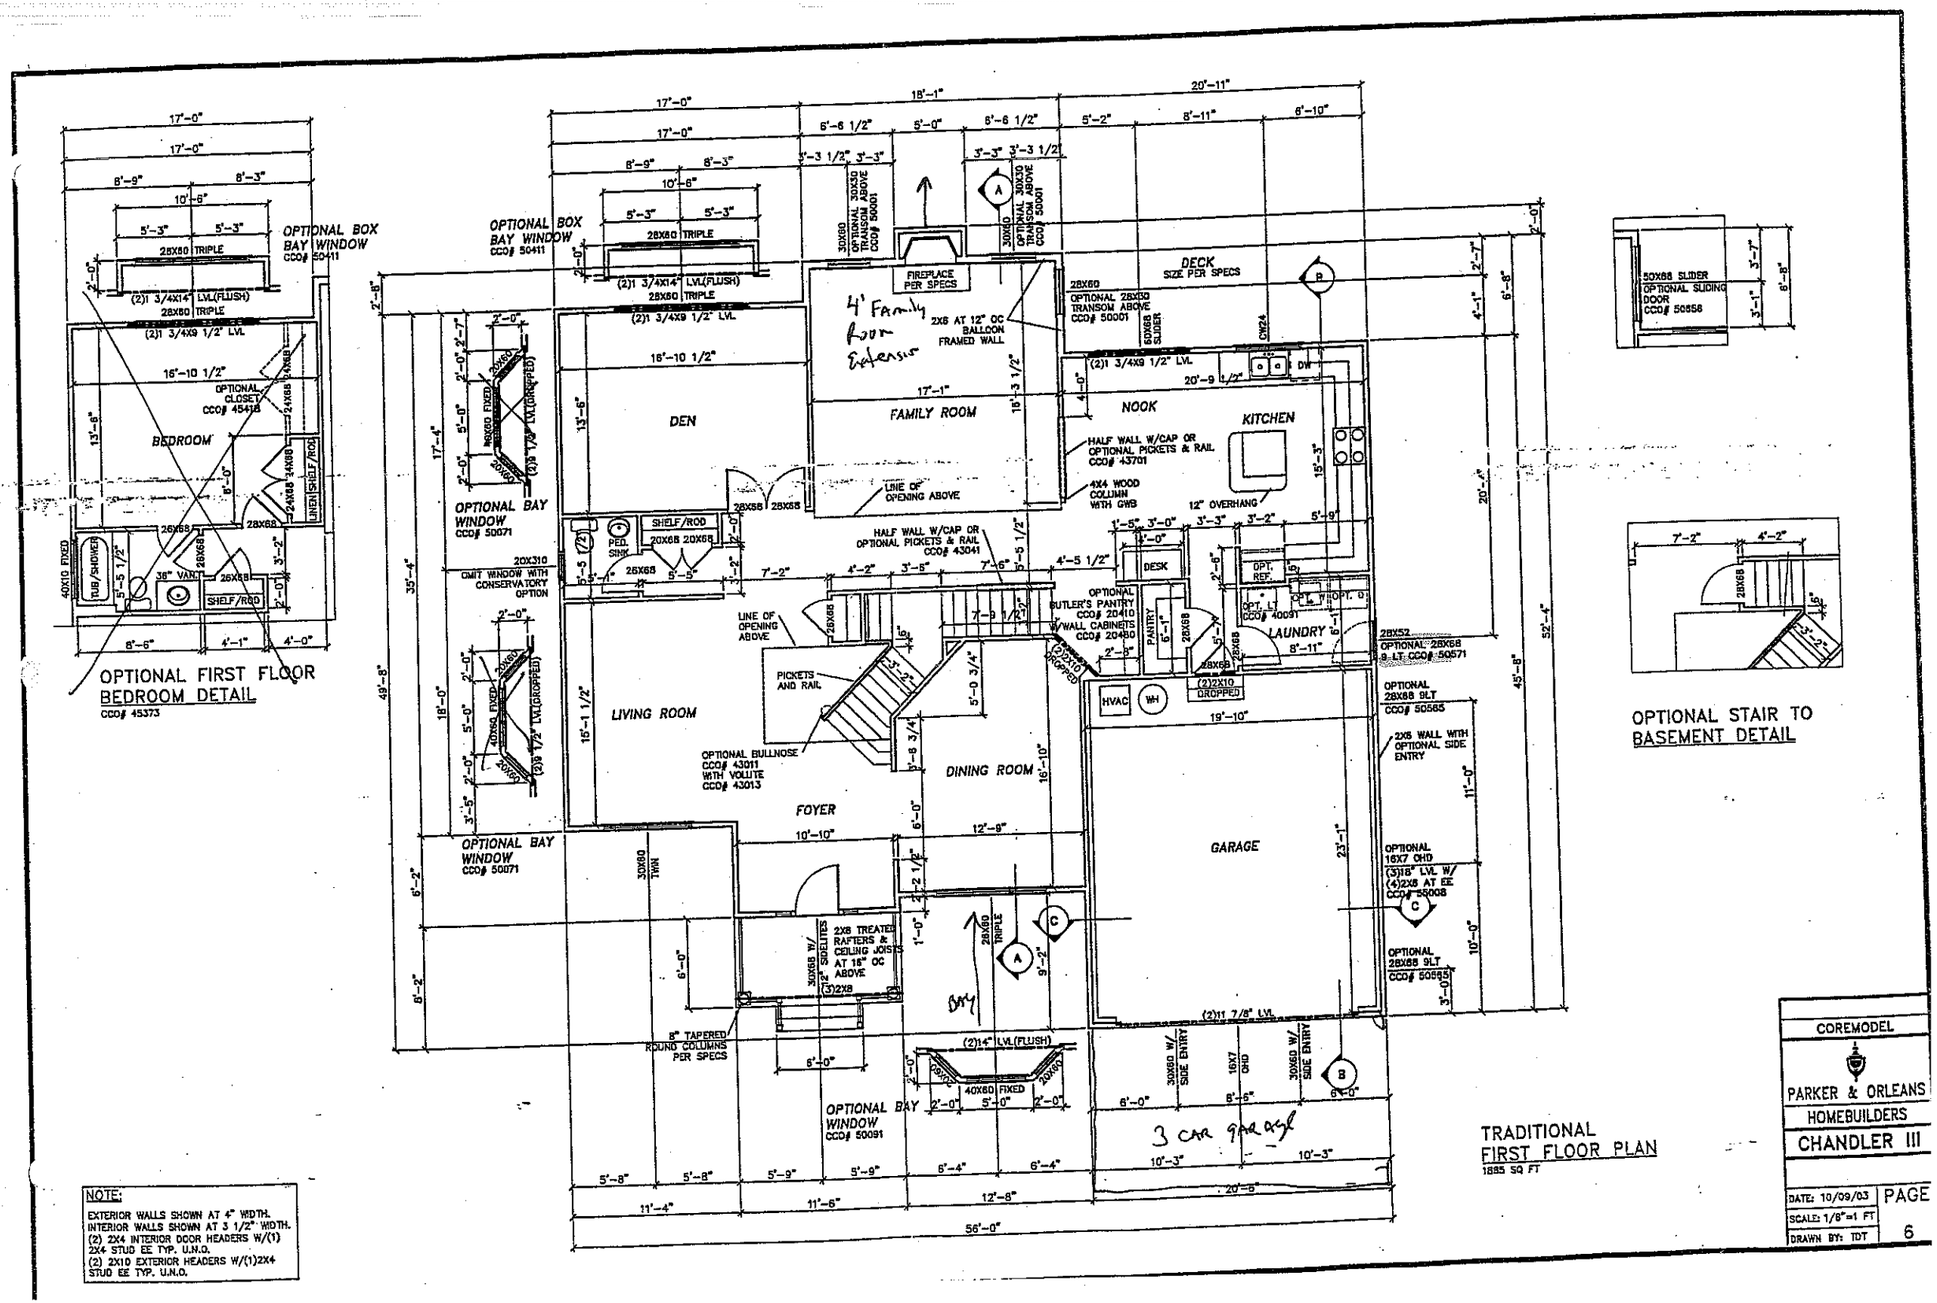
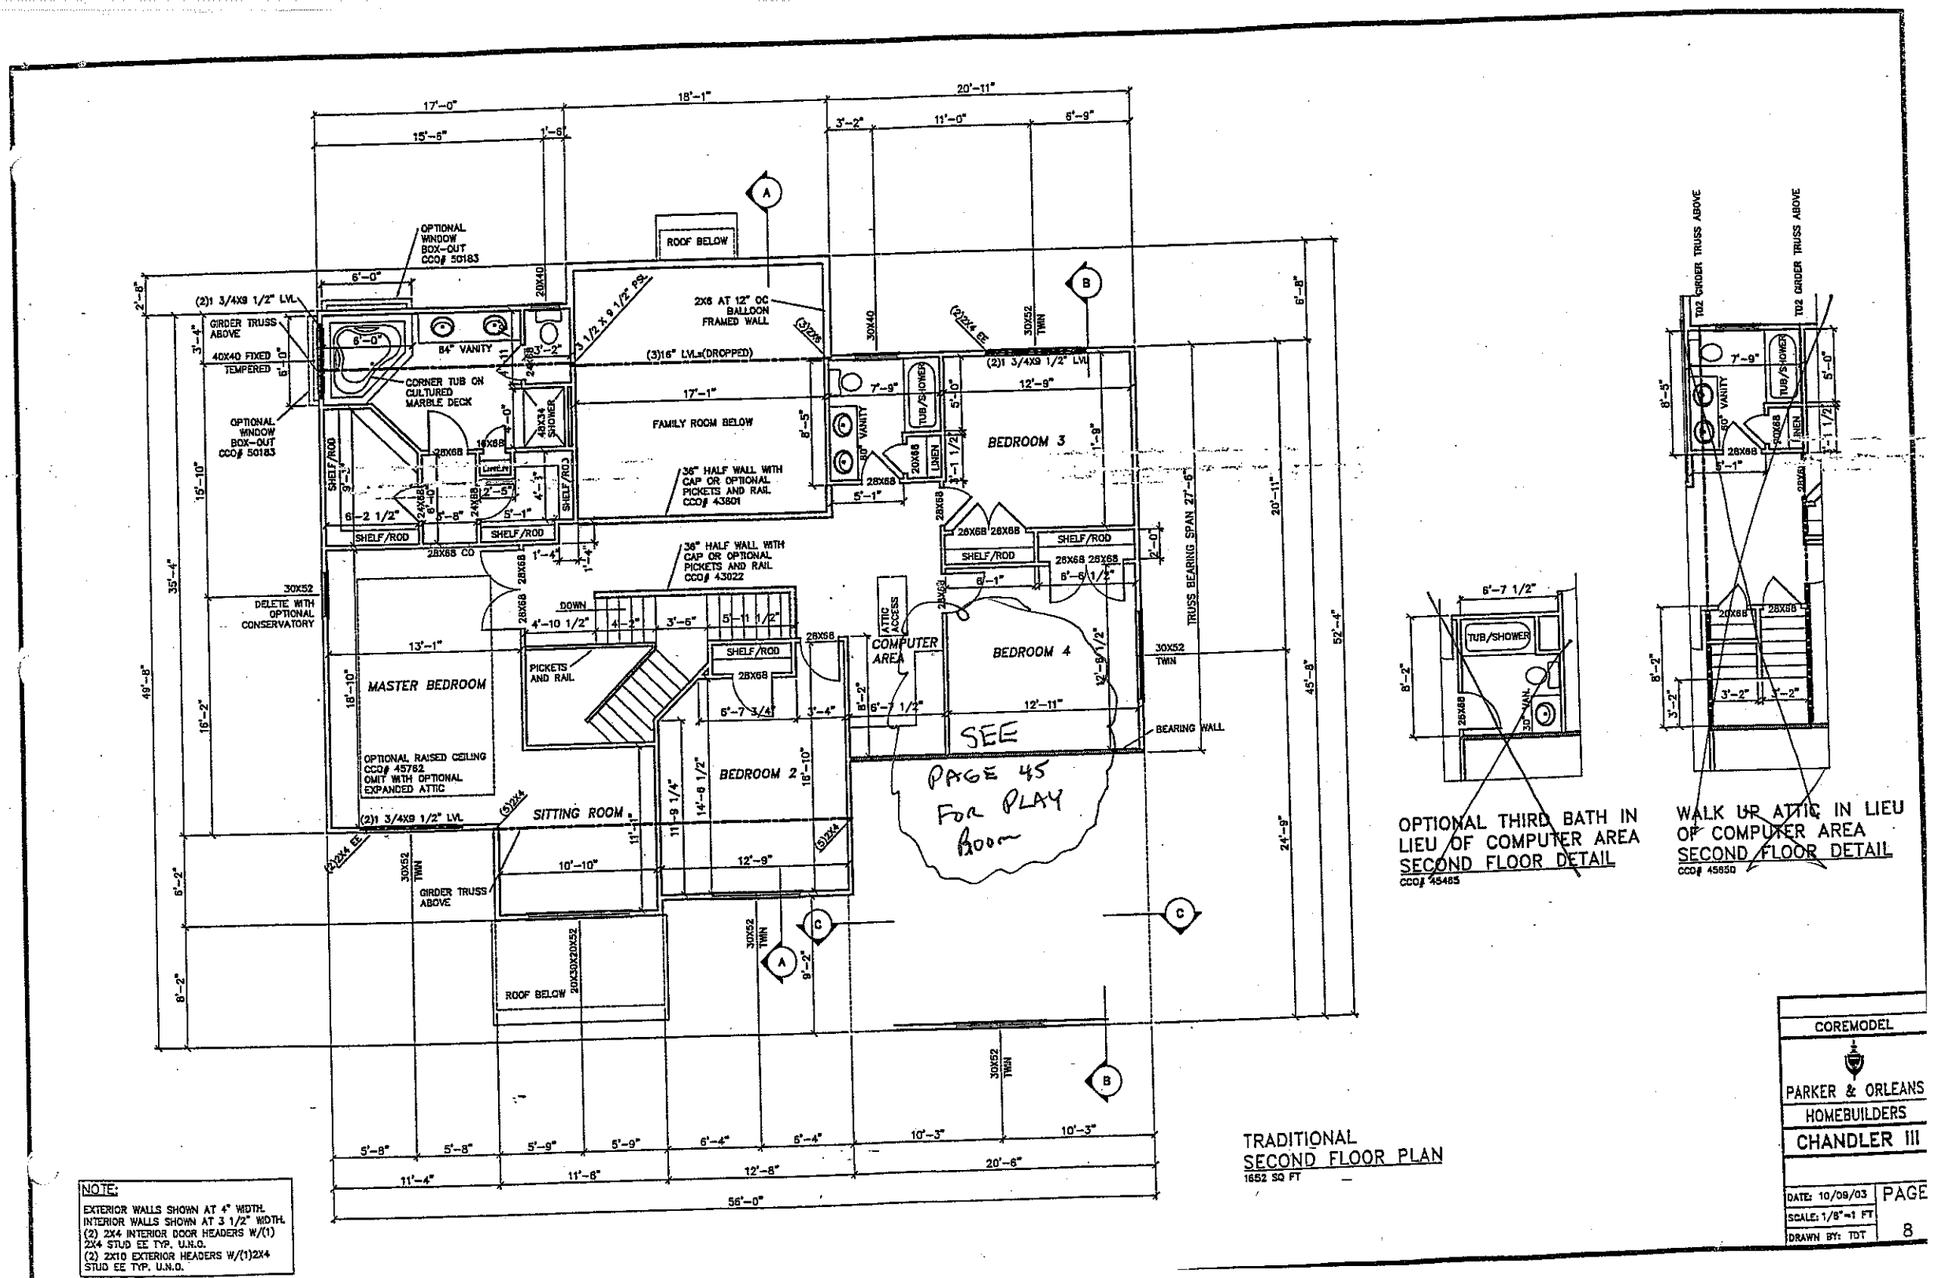

OPTIONAL BOX BAY WINDOW CCO# 50411
OPTIONAL BOX BAY WINDOW CCO# 50411
OPTIONAL BAY WINDOW CCO# 50071
OPTIONAL BAY WINDOW CCO# 50071
OPTIONAL BAY WINDOW CCO# 50091
4' Family Room Extension
2X6 AT 12" OC BALLOON FRAMED WALL
FIREPLACE PER SPECS
DECK SIZE PER SPECS
OPTIONAL 28X30 TRANSOM ABOVE CCO# 50001
OPTIONAL 30X30 TRANSOM ABOVE CCO# 50001
OPTIONAL 60X68 SLIDER
OPTIONAL SLIDING DOOR CCO# 50556
BEDROOM
OPTIONAL CLOSET CCO# 45418
DEN
FAMILY ROOM
NOOK
KITCHEN
HALF WALL W/CAP OR OPTIONAL PICKETS & RAIL CCO# 43701
4X4 WOOD COLUMN WITH GWB
12" OVERHANG
LINE OF OPENING ABOVE
HALF WALL W/CAP OR OPTIONAL PICKETS & RAIL CCO# 43041
DESK
OPT. REF.
OPT. LT CCO# 40091
OPTIONAL BUTLER'S PANTRY CCO# 20410 W/WALL CABINETS CCO# 20480
LAUNDRY
PANTRY
LINE OF OPENING ABOVE
PICKETS AND RAIL
OPTIONAL BULLNOSE CCO# 43011 WITH VOLUTE CCO# 43013
LIVING ROOM
DINING ROOM
FOYER
GARAGE
HVAC
WH
OMIT WINDOW WITH CONSERVATORY OPTION
2X8 TREATED RAFTERS & CEILING JOISTS AT 16" OC ABOVE
8" TAPERED ROUND COLUMNS PER SPECS
OPTIONAL 28X68 9 LT CCO# 50571
OPTIONAL 28X68 9LT CCO# 50565
2X6 WALL WITH OPTIONAL SIDE ENTRY
OPTIONAL 16X7 OHD (3)1 7/8" LVL W/ (4)2X8 AT EE CCO# 55008
3 car garage
OPTIONAL STAIR TO BASEMENT DETAIL
OPTIONAL FIRST FLOOR BEDROOM DETAIL
CCO# 45373
TRADITIONAL FIRST FLOOR PLAN
1885 SQ FT
NOTE:
EXTERIOR WALLS SHOWN AT 4" WIDTH.
INTERIOR WALLS SHOWN AT 3 1/2" WIDTH.
(2) 2X4 INTERIOR DOOR HEADERS W/(1) 2X4 STUD EE TYP. U.N.O.
(2) 2X10 EXTERIOR HEADERS W/(1)2X4 STUD EE TYP. U.N.O.
COREMODEL
PARKER & ORLEANS HOMEBUILDERS
CHANDLER III
DATE: 10/09/03
SCALE: 1/8"=1 FT
DRAWN BY: TDT
PAGE 6



OPTIONAL THIRD BATH IN LIEU OF COMPUTER AREA
SECOND FLOOR DETAIL
CCO# 45485

WALK UP ATTIC IN LIEU OF COMPUTER AREA
SECOND FLOOR DETAIL
CCO# 45850

NOTE:
EXTERIOR WALLS SHOWN AT 4" WIDTH.
INTERIOR WALLS SHOWN AT 3 1/2" WIDTH.
(2) 2X4 INTERIOR DOOR HEADERS W/(1) 2X4 STUD EE TYP. U.N.O.
(2) 2X10 EXTERIOR HEADERS W/(1)2X4 STUD EE TYP. U.N.O.

TRADITIONAL
SECOND FLOOR PLAN
1652 SQ FT

COREMODEL
PARKER & ORLEANS HOMEBUILDERS
CHANDLER III

DATE: 10/09/03
SCALE: 1/8"=1 FT
DRAWN BY: TDT