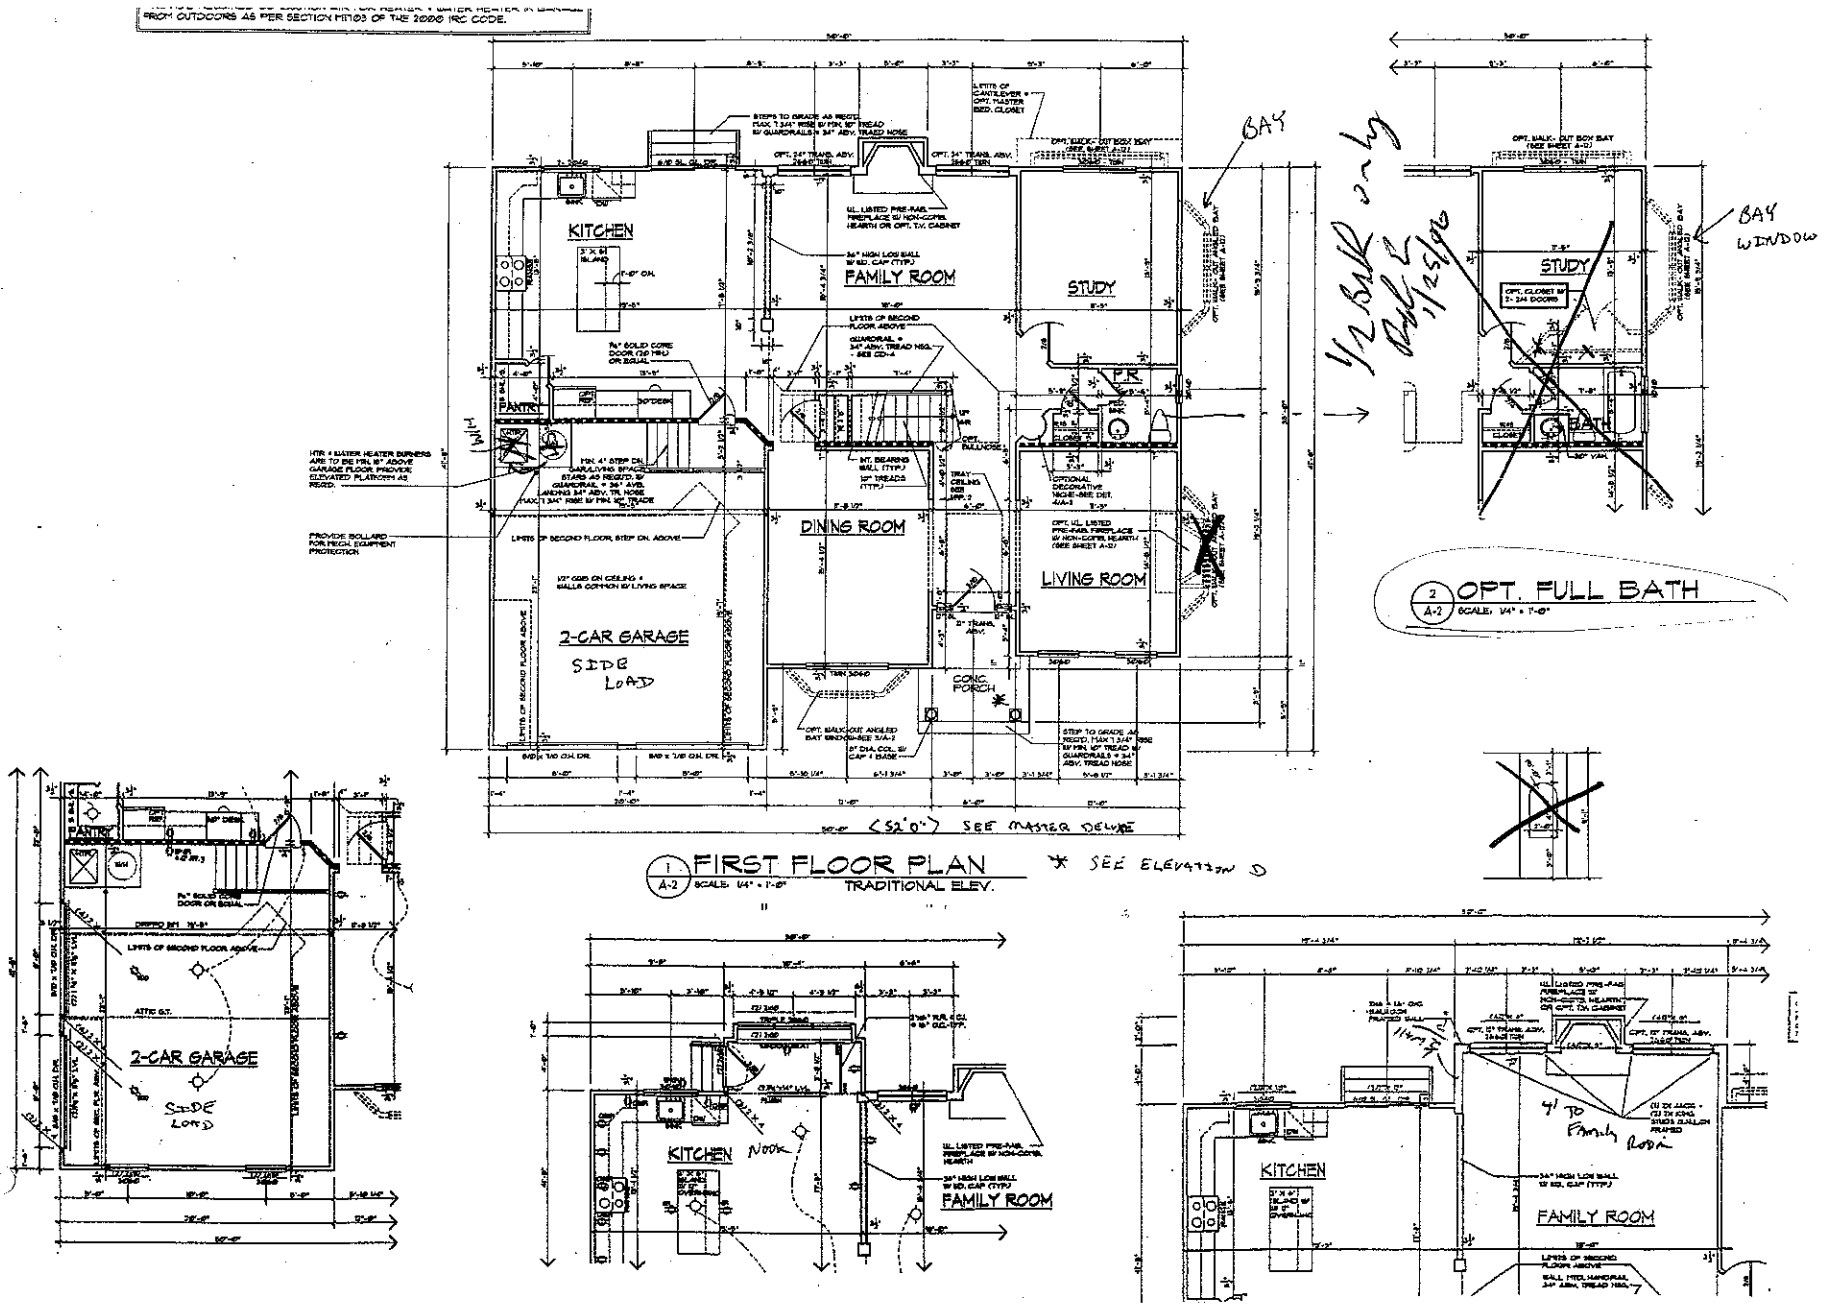


FEINBERG & ASSOCIATES P.C.
ARCHITECTS/PLANNERS/INTERIOR DESIGNER
THE PAINT WORKS CORPORATE CENTER
20 EAST CLEMENTON ROAD - SUITE 1015 - CHERRY HILL, NJ. 08034
(856) 782-0100 - (215) 923-9157 - FAX (856) 782-8556

THE BAINBRIDGE II MODEL
CHARLOTTE DIVISION MASTER
FOR
PARKER & ORLEANS HOMEBUILDERS
CHARLOTTE, NORTH CAROLINA


NO.	DATE	REVISIONS
1	7/07/03	ADD. OPT. PLAYROOF
2	8/04/03	CLIENT REVISIONS
3	8/18/03	CLIENT REVISIONS

DESIGNED BY
DRAWN AT
CHECKED PHO
APPROVED RAS
SEAL WILLIAM A. FEINBERG


SHEET TITLE
FIRST FLOOR PLANS

DATE: 6/4/2003
PROJ. NO. 03152
SCALE: AS NOTED
SHEET NO. A-2


Lot 29

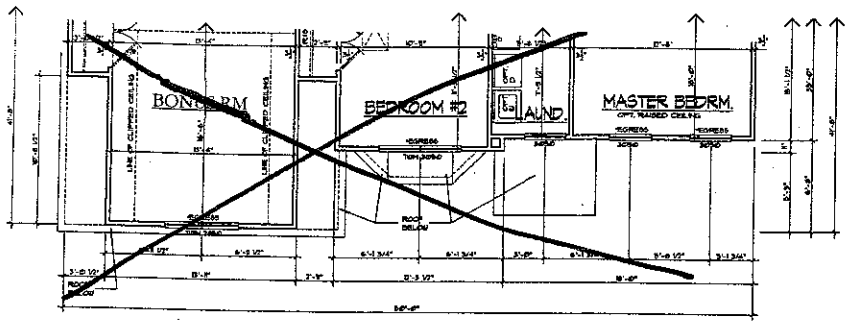


4 A-3 SECOND FLOOR PLAN
SCALE: 1/4" = 1'-0" PROVINCIAL ELEV.

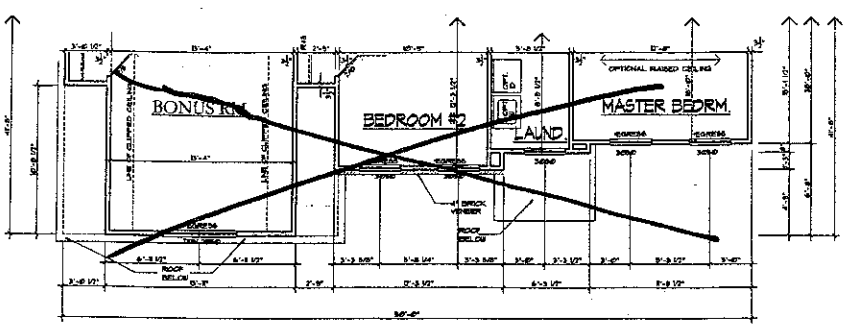


5 A-3 SECOND FLOOR PLAN
SCALE: 1/4" = 1'-0" BRICK COLONIAL

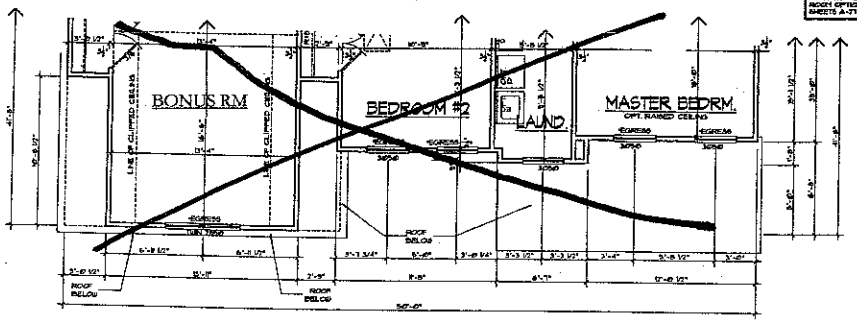

3 A-3 SECOND FLOOR PLAN
SCALE: 1/4" = 1'-0" CRAFTSMAN ELEV. "A"

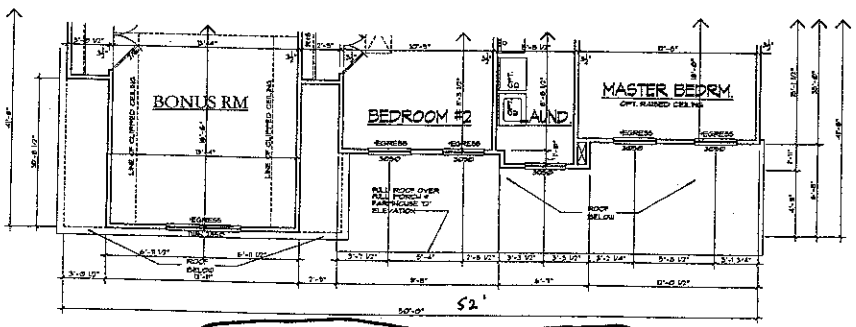

2 A-3 SECOND FLOOR PLAN
SCALE: 1/4" = 1'-0" FARMHOUSE 'A' & FARMHOUSE 'D' ELEV.

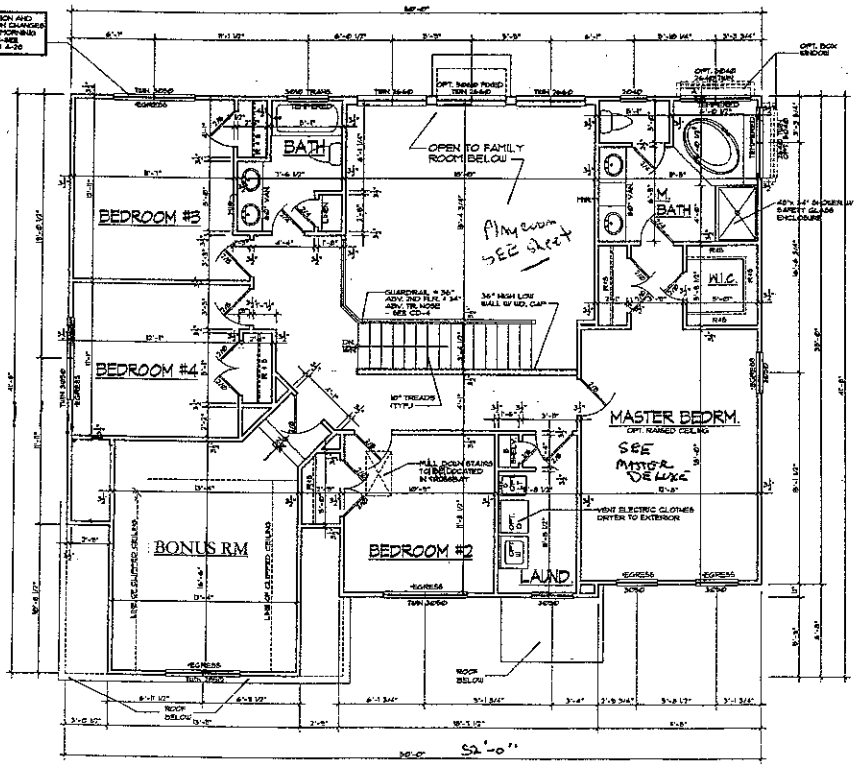

1 A-3 SECOND FLOOR PLAN
SCALE: 1/4" = 1'-0" TRADITIONAL ELEV.

NOTE:
FOR ADDITIONAL INFORMATION REFER TO SHTS. A-2 AND A-2A

FEINBERG & ASSOCIATES P.C
ARCHITECTS/PLANNERS/INTERIOR DESIGNER
THE PAINT WORKS CORPORATE CENTER
20 EAST CLEMENTON ROAD - SUITE 205 - GIBBSBORO, NJ. 08026
(856) 782-8100 - (215) 923-4157 - FAX (856) 782-8556

THE BAINBRIDGE II MODEL
CHARLOTTE DIVISION MASTER
FOR
PARKER & ORLEANS HOMEBUILDERS
CHARLOTTE, NORTH CAROLINA

NO.	DATE	REVISIONS
1	7/21/03	ADD. OPT. PLAYNOOK
2	8/04/03	CLIENT REVISIONS
3	8/18/03	CLIENT REVISIONS

DESIGNED: LF
DRAWN: AT
CHECKED: MFG
APPROVED: RAS
SEAL: WILLIAM A. FEINBERG

SHEET TITLE
SECOND FLOOR PLANS

DATE: 04/28/03
JOB NO. 0330
SCALE: AS NOTED
SHEET NO. A-3

Lot 29