Acknowledgement of Plans Submittal ONLY!

Maria Dolan Date 11/20/15

Bonanza Development Co. by Scott R. Needham Date 12/2/15

House Plan for Lot 15
Villages at Isle of Pines
119 East Vista View Place


Bonanza Development Co. Inc.
by Scott R. Needham
Project Mgr. 11/25/15


56'-0

AREA CALCULATIONS:

MAIN FLOOR HEATED ..... 3,195 S.F.

GARAGE ..... 497 S.F.
FRONT COVERED PORCH ..... 115 S.F.
REAR COVERED PORCH ..... 115 S.F.
UNFINISHED STORAGE ..... 377 S.F.

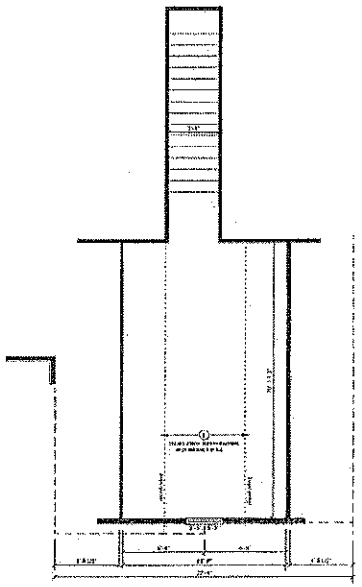

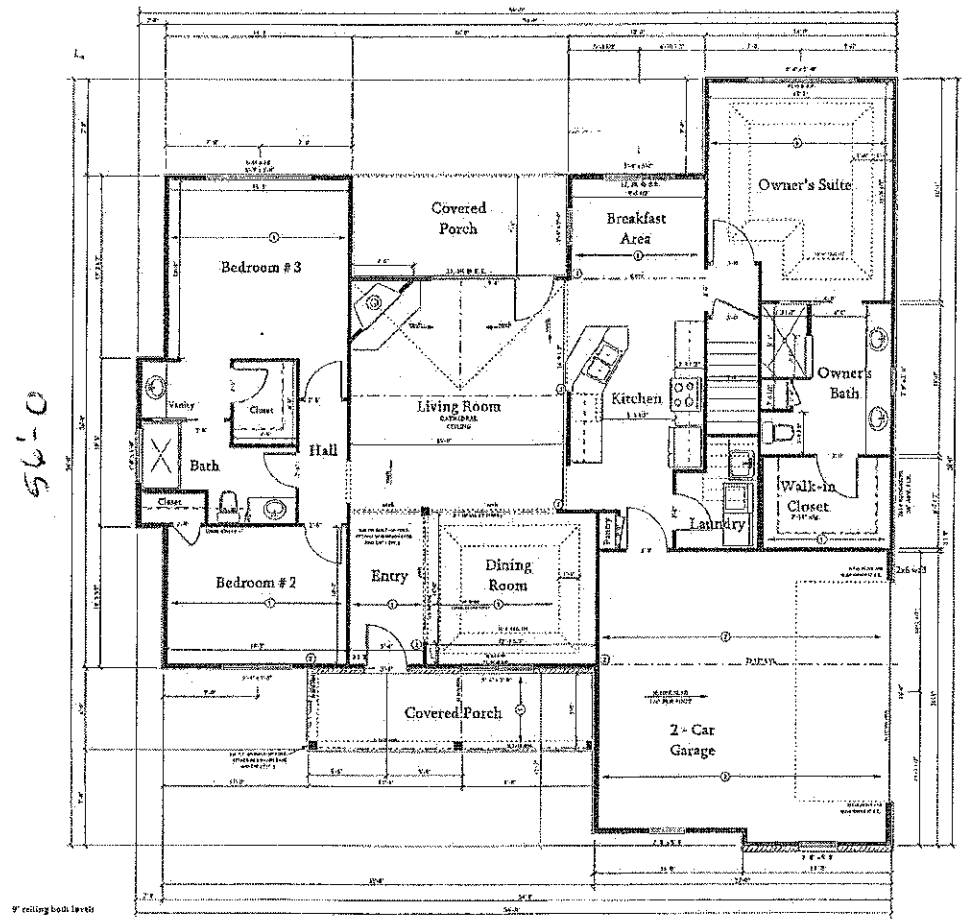

2 A-1 BONUS ROOM PLAN
SCALE: 1/4" = 1'-0"

1 A-1 MAIN FLOOR PLAN
SCALE: 1/4" = 1'-0"

11-5-15

Bonanza Development Co.
816 Brvvaley School Rd., Mooresville, NC 28117-6201
704-662-0105

Coogle Residence

FLOOR PLANS
SCALE: 1/4" = 1'-0"

SHEET No. A-1