
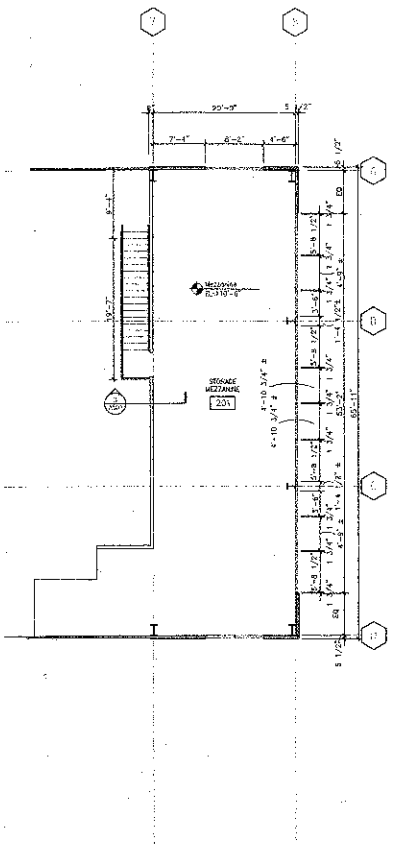


MEZZANINE PLAN

SCALE: 1/8" = 1'-0"

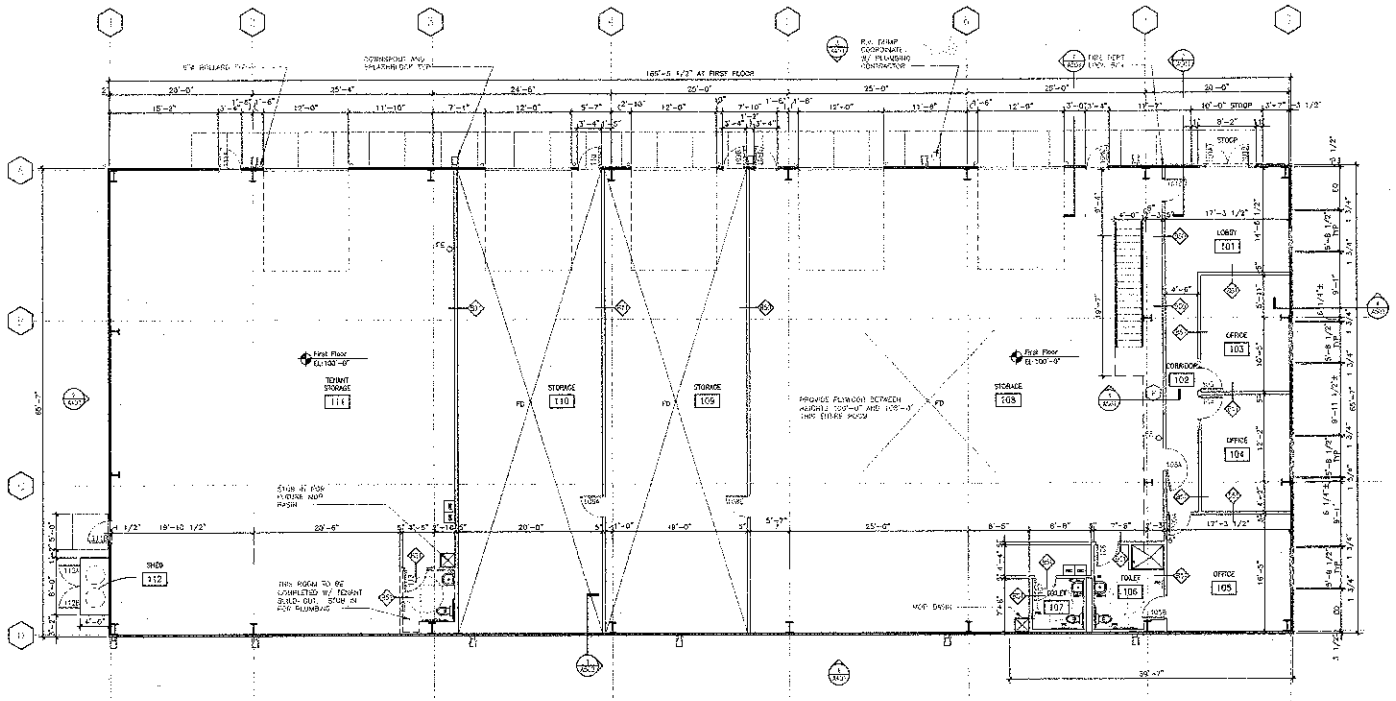

FIRST FLOOR PLAN

SCALE: 1/8" = 1'-0"

GENERAL NOTES

1. G.C. RESPONSIBLE FOR VERIFYING LOCATIONS OF AND PROVIDING FOR ELECTRICAL THERMOSTATS, MOTOR MEDIAS, TIME MOTORS, AND ALL OTHER MISC EQUIPMENT OR PADS, WHICH MAY BE REQ'D.
2. LIMITS OF CONSTRUCTION ENCOMPASS ENTIRE SITE - SEE SHEET C100 FOR GRADING LIMITS.
3. PROVIDE INTERIOR BLINDS FOR ALL WINDOWS.
4. DESIGN BUILD PLUMBING CONTRACTOR TO COORDINATE LOCATIONS OF WATER LINE PENETRATIONS FOR HOUSING LOCATIONS.
5. SEE SHEET A10 FOR PARTITION TYPES.

Tri-North Builders Inc.

Design Build

717 Pond Road
Mooresville, NC 28115
704-971-8217

LEED Job Number
2004051_A201

Revised

Drawn By
JDS

Checked
SN

Sheet Title
FIRST FLOOR PLAN


Project Title
BUSINESS STORAGE FACILITY

MOORESVILLE, NC

Project No
2004051

Date
09/16/04

Sheet No
A201

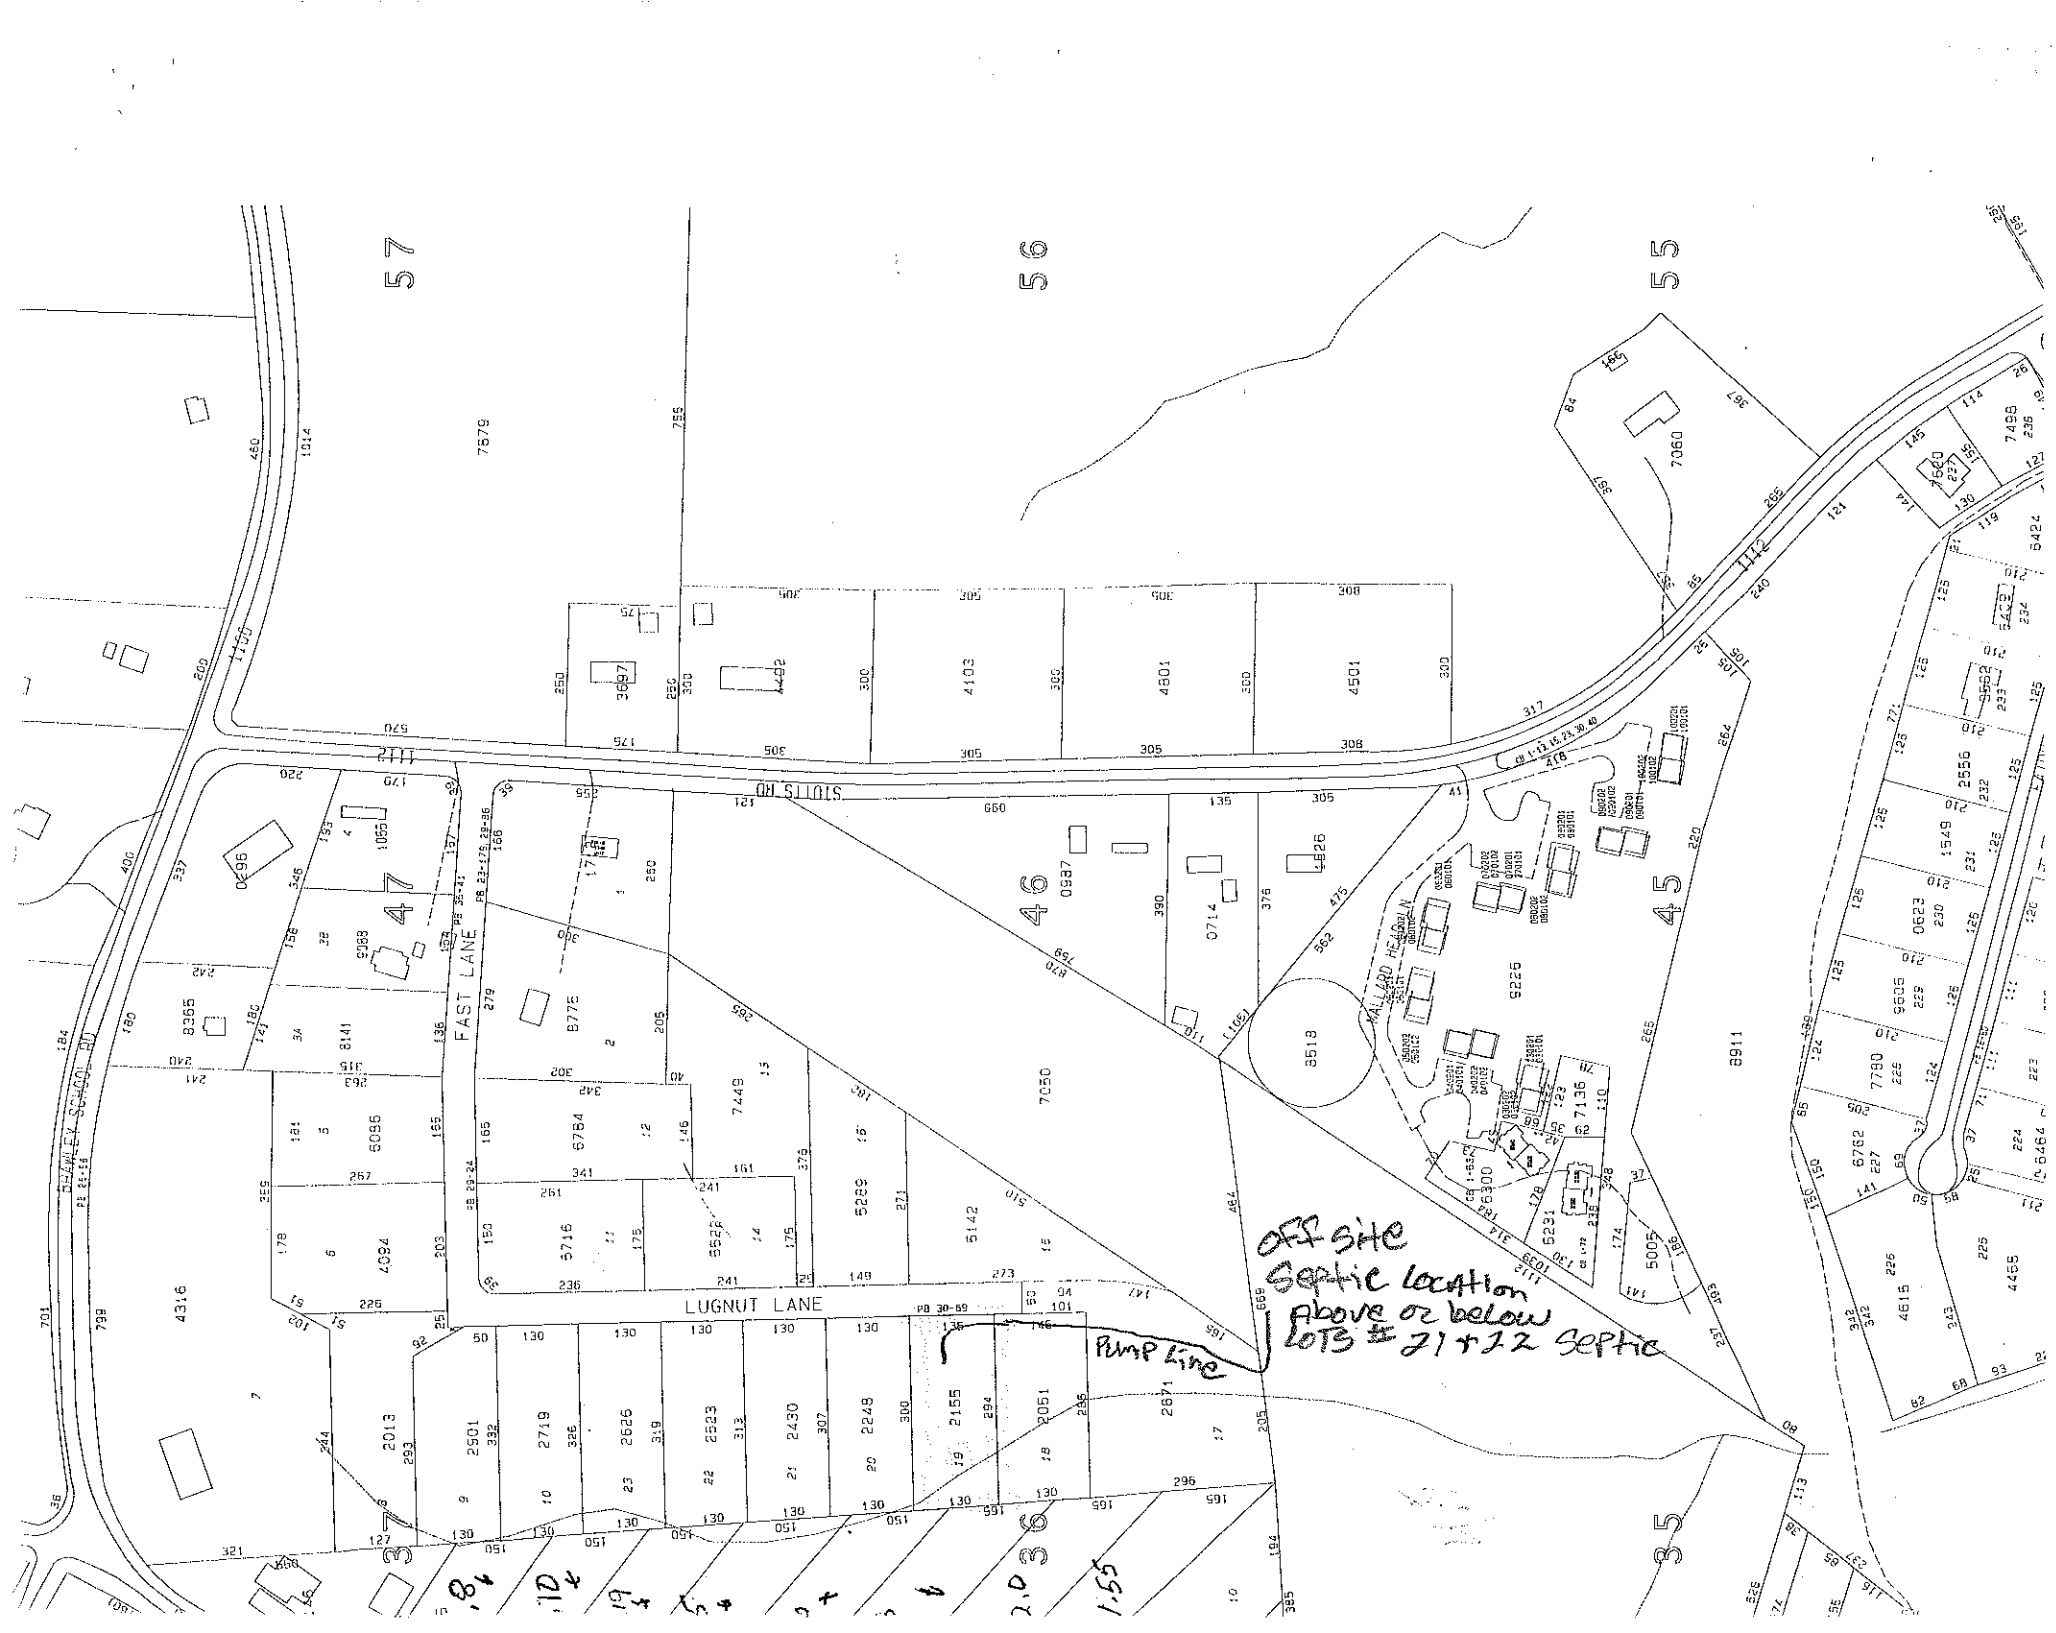
57
56
55
47
46
45
35
STUTTS RD
FAST LANE
LUGNUT LANE
HALLARD HEAD LN
SHAWNEE SCHOOL RD
PB 30-69
Pump Line
off site
Septic location
Above or below
LOTS # 21 + 12 Septic