

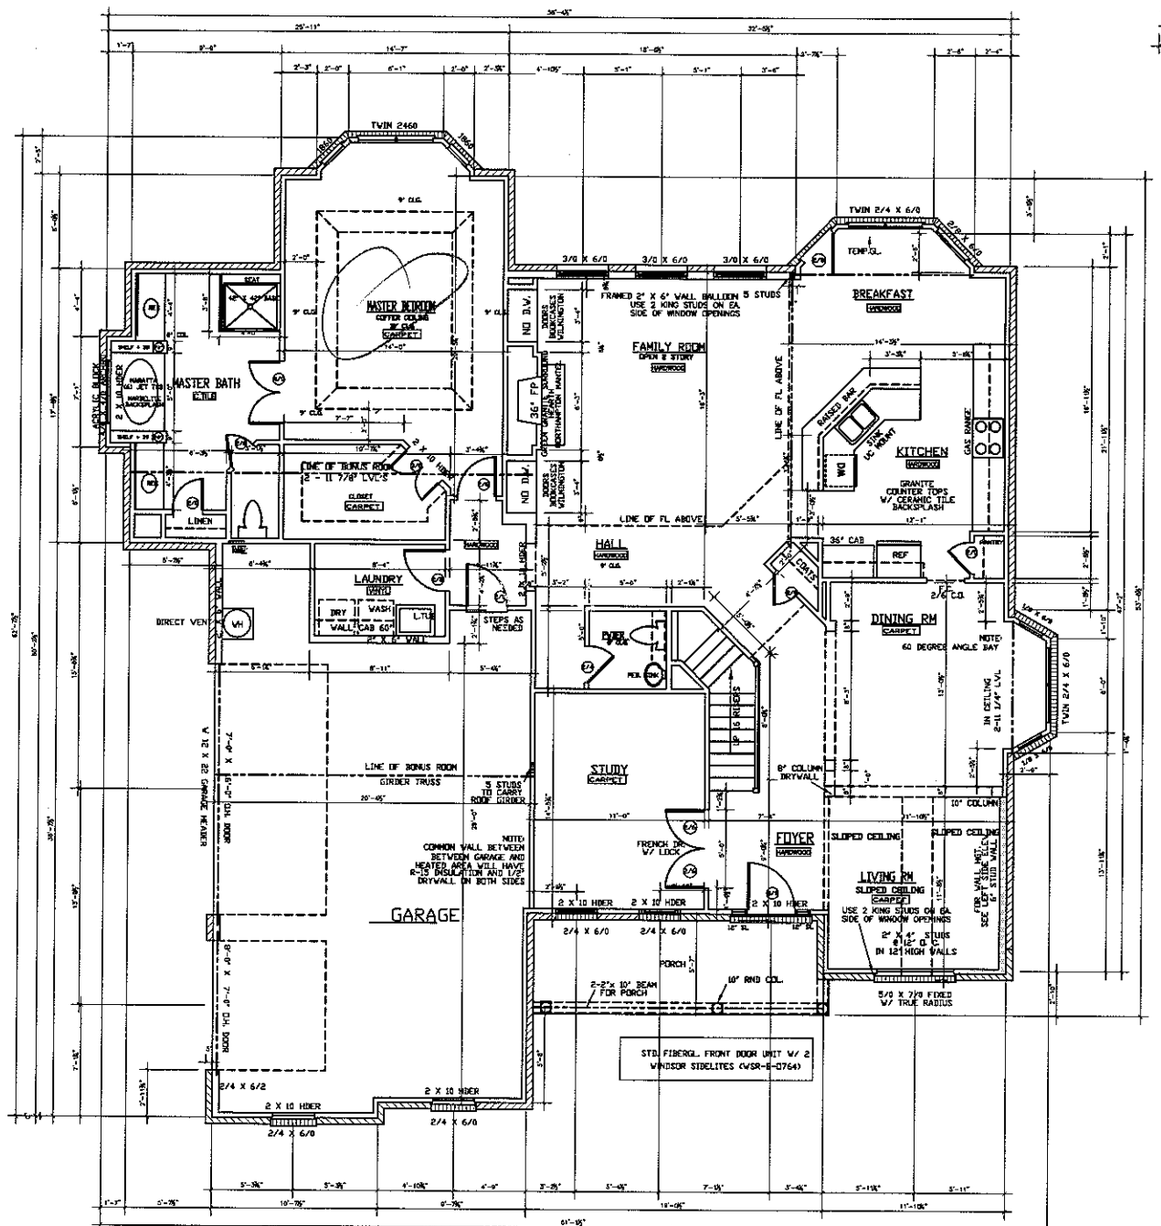


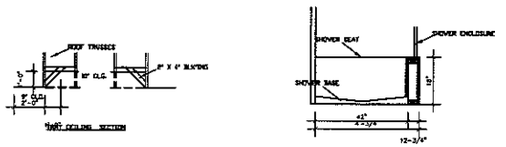

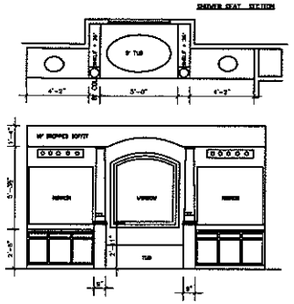

DOOR AND WINDOW CASING 3 1/4"

AREA:

1ST. FLOOR HEATED	1957
2ND. FLOOR HEATED	1228
TOTAL HEATED	3185
GARAGE & STORAGE	473
TOTAL AREA	3658

FIRST FLOOR

IBLOCK DEVELOPMENT CORPORATION
300 MCGILL AVENUE N.W.
CONCORD, NC 28027
(704) 788-4818 FAX (704) 784-3720

LOT
EDGEWATER PARK 63

PROVIDENCE

FLOOR PLANS

DATE: 4-4-05
PLAN: PROVIDENCE
SCALE: 1/4"=1'-0"
DRAWN BY: DS
ESTIMATED BY:
CHECKED BY: